

PARKING CALCULATION									
TYPE	VEHICLE NAME	CARPET AREA/FSI (M ²)	TENEMENT (NOS)	UNIT	PROP.	REGD.	UNIT	REQD.	VEHICLE
Residential	Car	0 - 29.99	2	0	0	0	0	0	0
Residential	Car	30.00 - 39.99	2	0	1	0	1	0	0
Residential	Car	40.00 - 79.99	2	82	1	41	41	0	0
Residential	Car	80.00 - 149.99	1	28	1	28	28	0	0
Residential	Car	150.00 - ...	1	0	2	0	0	0	0
Residential	Scoter	0 - 29.99	2	0	2	0	0	0	0
Residential	Scoter	30.00 - 39.99	2	0	2	0	0	0	0
Residential	Scoter	40.00 - 79.99	2	82	2	82	82	0	0
Residential	Scoter	80.00 - 149.99	1	28	1	28	28	0	0
Residential	Scoter	150.00 - ...	1	0	1	0	0	0	0
Commercial	Car	197.96 (Shops)	100	2	2	4	4	0	0
Commercial	Scoter	197.96 (Shops)	100	2	6	12	12	0	0

REFUGE AREA DETAILS			
FLOOR NAME	REFUGE AREA NAME	REQUIRED AREA	PROPOSED
EIGHTH FLOOR	-	31.84	0.00
SEVENTH FLOOR	Refuge Area	0.00	37.52
THIRTEENTH FLOOR	-	33.00	0.00
TWELFTH FLOOR	Refuge Area	0.00	37.52

PARKING SIZE/AREA						
NAME	REQUIRED NOS	AREA	PROPOSED NOS	AREA	ADJUSTED PARKING NOS	AREA
Car	44	502.70	94	1037.40	50	625.00
Car-L	22	275.00	30	375.00	0	0.00
Car-S	22	227.70	64	662.40	0	0.00
Scoter	117	234.00	113	226.00	300	600.00
Cycle	0	0.00	0	0.00	0	0.00
Visitors Car	2	25.00	2	25.00	0	0.00
Visitors Scooter	6	12.00	7	14.00	0	0.00
Loading/Unloading	0	0.00	0	0.00	0	0.00
Mini Bus	0	0.00	0	0.00	0	0.00

MULTIPLYING FACTOR = 0.80

ANCILLARY AREA DETAILS TABLE				
PERM. RESIDENTIAL	PROP. RESIDENTIAL	PERM. NON-RESIDENTIAL	PROP. NON-RESIDENTIAL	
ANCILLARY	ANCILLARY	ANCILLARY	ANCILLARY	
3756.71	3756.71	173.88	173.88	

TDR AREA STATEMENT:			
PERM. TDR	PROP. TDR	D.R.C. NO	D.R.C. TYPE
2408.00	2408.00	-	-

Triangulation: ROAD WIDENING (Scale - 1:500)

Triangle	Area
A-01	115.60
A-02	184.36
A-03	167.83
A-04	209.90
Total (ROAD WIDENING)	669.69

Triangulation (Scale - 1:500)

Triangle	Area
A-01	253.26
A-02	516.72
A-03	115.60
A-04	208.92
A-05	79.53
A-06	90.82
A-07	53.48
A-08	225.29
A-09	515.44
A-10	997.72
A-11	211.64
A-12	135.88
Total (SPLOT-4)	3444.31


SLAB AREA CALCULATIONS: 1 (MEERA VISTARA)													
FLOOR	FSI AREA	VOID	SHAFT	CHOWK	R CHUTE	LIFT	BALCONY	TERRACE	SUB-STR	PODIUM	TOWER	PASSAGE	REFUGE
TERRACE FLOOR	0.00	0.00	0.00	0.00	0.00	0.00	0.00	87.85	0.00	0.00	0.00	0.00	0.00
FIFTEENTH FLOOR	397.26	2.17	33.90	0.00	12.00	30.25	0.00	0.00	0.00	0.00	0.00	0.00	0.00
FOURTEENTH FLOOR	728.61	2.17	62.12	0.00	0.00	12.00	55.18	0.00	0.00	0.00	0.00	0.00	0.00
THIRTEENTH FLOOR	728.61	2.17	62.12	0.00	0.00	12.00	55.18	0.00	0.00	0.00	0.00	0.00	0.00
TWELFTH FLOOR	695.73	2.17	62.12	0.00	0.00	12.00	46.07	0.00	0.00	0.00	0.00	0.00	0.00
ELEVENTH FLOOR	712.77	2.17	62.12	0.00	0.00	12.00	46.85	0.00	0.00	0.00	0.00	0.00	0.00
TENTH FLOOR	728.61	2.17	62.12	0.00	0.00	12.00	55.18	0.00	0.00	0.00	0.00	0.00	0.00
NINTH FLOOR	712.77	2.17	62.12	0.00	0.00	12.00	46.85	0.00	0.00	0.00	0.00	0.00	0.00
EIGHTH FLOOR	728.61	2.17	62.12	0.00	0.00	12.00	55.18	0.00	0.00	0.00	0.00	0.00	0.00
SEVENTH FLOOR	679.89	2.17	62.12	0.00	0.00	12.00	39.73	0.00	0.00	0.00	0.00	0.00	0.00
SIXTH FLOOR	728.61	2.17	62.12	0.00	0.00	12.00	55.18	0.00	0.00	0.00	0.00	0.00	0.00
FIFTH FLOOR	712.77	2.17	62.12	0.00	0.00	12.00	46.85	0.00	0.00	0.00	0.00	0.00	0.00
FOURTH FLOOR	728.61	2.17	62.12	0.00	0.00	12.00	55.18	0.00	0.00	0.00	0.00	0.00	0.00
THIRD FLOOR	712.77	2.17	62.12	0.00	0.00	12.00	46.85	0.00	0.00	0.00	0.00	0.00	0.00
SECOND FLOOR	728.61	2.17	62.12	0.00	0.00	12.00	55.18	0.00	0.00	0.00	0.00	0.00	0.00
FIRST FLOOR	712.77	2.17	62.12	0.00	0.00	12.00	46.85	0.00	0.00	0.00	0.00	0.00	0.00
UPPER STILL FLOOR	0.00	0.00	0.00	0.00	0.00	0.00	0.00	1332.49	0.00	0.00	0.00	0.00	0.00
GROUND FLOOR	347.17	2.17	0.00	0.00	12.00	0.00	0.00	583.68	0.00	0.00	0.00	0.00	0.00
Total	10788.33	34.72	903.58	0.00	0.00	192.00	730.23	97.85	0.00	0.00	0.00	0.00	0.00

FLOOR WISE FSI STATEMENT:							
BUILDING	FSI AREA	RESI	NON RESI	BALC	PASS	STAIR	LIFT
GROUND FLOOR	115.654	217.353	0.000	134.966	33.080	12.000	0
UPPER STILL FLOOR	0.000	0.000	0.000	0.000	0.000	0.000	0
FIRST FLOOR	683.323	0.000	46.844	67.759	33.080	12.000	8
SECOND FLOOR	707.501	0.000	55.180	67.759	33.080	12.000	8
THIRD FLOOR	683.323	0.000	46.844	67.759	33.080	12.000	8
FOURTH FLOOR	707.501	0.000	55.180	67.759	33.080	12.000	8
FIFTH FLOOR	683.323	0.000	46.844	67.759	33.080	12.000	8
SIXTH FLOOR	707.501	0.000	55.180	67.759	33.080	12.000	8
SEVENTH FLOOR	643.332	0.000	39.731	67.759	33.080	12.000	7
EIGHTH FLOOR	707.501	0.000	55.180	67.759	33.080	12.000	8
NINTH FLOOR	683.323	0.000	46.844	67.759	33.080	12.000	8
TENTH FLOOR	707.501	0.000	55.180	67.759	33.080	12.000	8
ELEVENTH FLOOR	683.323	0.000	46.844	67.759	33.080	12.000	8
TWELFTH FLOOR	667.510	0.000	48.067	67.759	33.080	12.000	7
THIRTEENTH FLOOR	683.323	0.000	46.844	67.759	33.080	12.000	8
FOURTEENTH FLOOR	707.501	0.000	55.180	67.759	33.080	12.000	8
FIFTEENTH FLOOR	379.445	0.000	30.250	52.106	33.080	12.000	0
TERRACE FLOOR	0.000	0.000	0.000	0.000	0.000	16.470	0
Total	10150.89	217.35	730.19	1135.70	562.36	220.47	110


SCHEDULE OF OPENING: 1 (MEERA VISTARA)			
NAME	LENGTH	HEIGHT	NOS.
D2	0.75	2.10	250
D1	0.90	2.10	84
D	1.00	2.10	172
D	1.20	2.10	54
FRD	1.20	2.10	18
RS	2.00	2.10	08
RS	2.85	2.10	01

SCHEDULE OF OPENING: 1 (MEERA VISTARA)			
NAME	LENGTH	HEIGHT	NOS.
V	0.60	0.20	250
W1	1.50	1.20	137
V	1.50	1.20	16
W2	1.80	1.20	94
D	1.80	1.20	15
W	1.80	2.10	252
W	2.00	2.10	14
W3	4.00	2.10	07

GROUND FLOOR PLAN-1 (MEERA VISTARA)

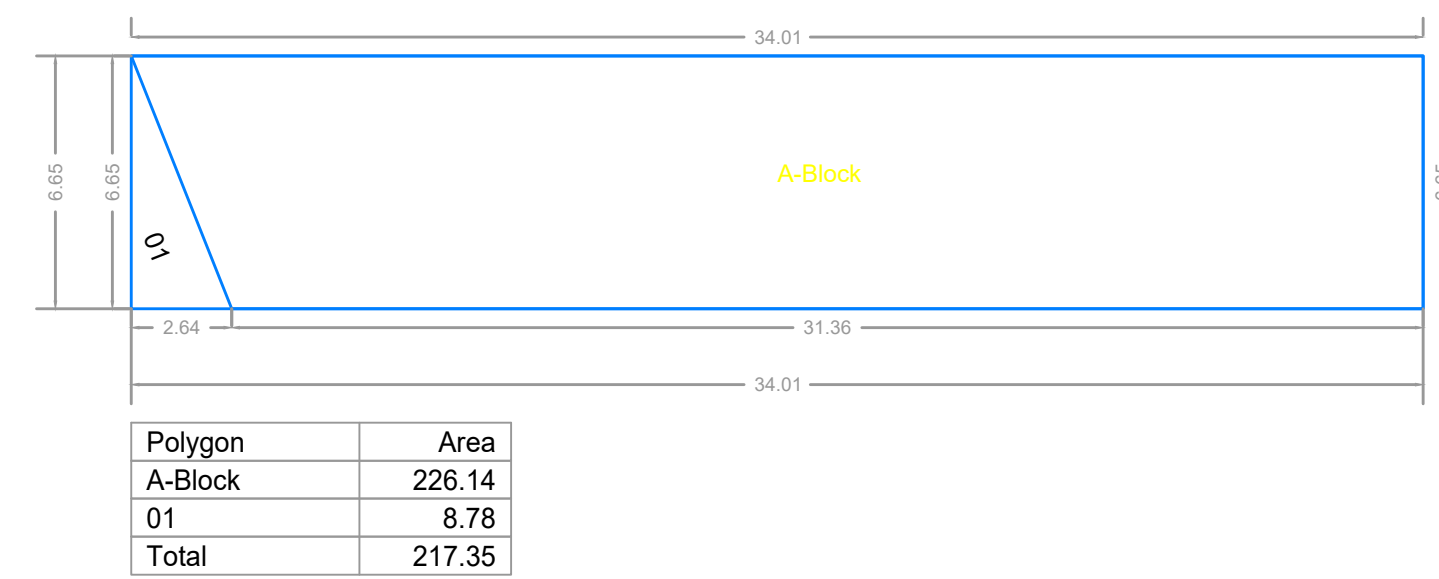

GROUND FLOOR PLAN-1 (MEERA VISTARA)

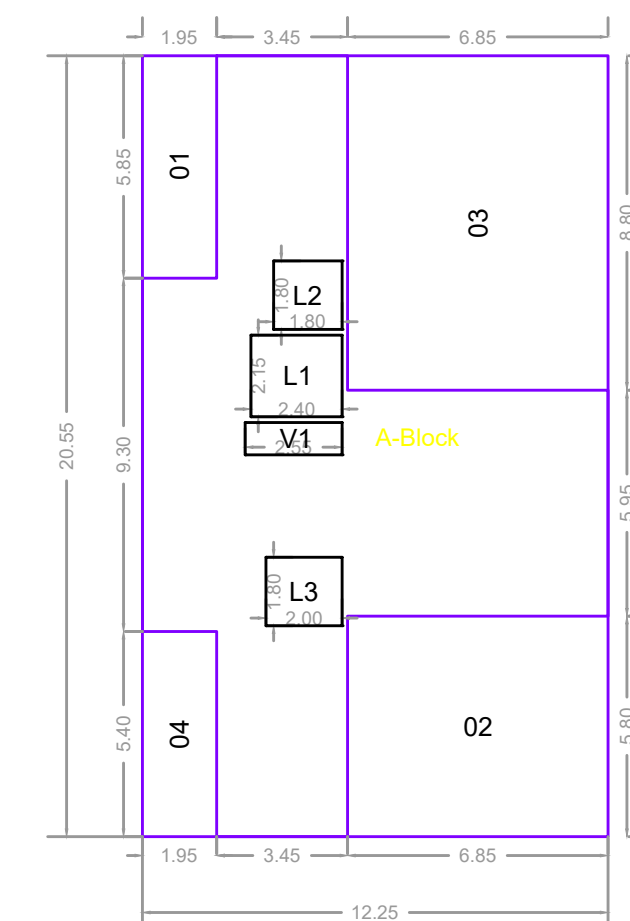

Polygon	Area
A-Block	251.83
B-Block	11.41
O1	39.75
O2	60.31
O3	10.53
O4	5.16
L1	3.24
L2	3.60
L3	2.17
V1	2.17
Total	115.65

LOCATION PLAN
SCALE: 1:500

DESCRIPTION OF PROPOSAL & PROPERTY


PROP. PLAN FOR,
PROPOSED BLDG ON PLOT BEARING S.NO.128/2(P)/CTS No. 9257(P), 9259/2,
MOUJE - GAON AMBERNATH. TAL - AMBERNATH DIST. - THANE.
FOR : M/S. SARASWATI INFRA THROUGH ITS PARTNER
SHRI. AMIT C. MORYANI & ALKA BHOIR THROUGH ITS POA HOLDER
M/S. SARASWATI INFRA THROUGH ITS PARTNER
SHRI. AMIT C. MORYANI
NAME OF OWNER / P.O.A. HOLDER
FOR : M/S. SARASWATI INFRA THROUGH ITS PARTNER
SHRI. AMIT C. MORYANI & ALKA BHOIR THROUGH ITS POA HOLDER
M/S. SARASWATI INFRA THROUGH ITS PARTNER
SHRI. AMIT C. MORYANI

NAME & SIGNATURE OF ENGINEER

RISHIKESH I. CHAVAN
(B. ARCH) ARCHITECT
GR. FL. OMKARPRABHA,
OPP. VADVALI MARKET, B. CABIN RD,
AMBERNATH (E.).
LICENSED NO. CA/2024/174800

PROJECT TYPE - Building Development

SEAL OF APPROVAL

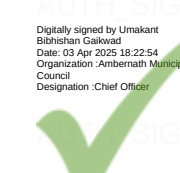

PROJECT INFORMATION

LOCATION	NEW
AREA STATEMENT	SQ. M.
1. AREA OF PLOT	3440.00
(a) As per ownership document (712: CTS extract)	3440.00
(b) As per measurement sheet	3444.31
(c) As per site	0.00
2. DEDUCTIONS FOR	
(a) Proposed D.P./D.P. RW Area/Service Road Highway	677.69
(b) Any D.P. Reservation area	0.00
(c) Area not included in proposal	0.00
(d) Area not in possession	0.00
(Total arbrend)	677.69
3. BALANCE PLOT AREA (1 - 2)	2762.31
4. AMENITY SPACE (if applicable)	0.00
(a) Required -	0.00
(b) Adjustment of 2(b), if any -	0.00
(c) Balance Proposed -	0.00
5. NET PLOT AREA (3-4(c))	2762.31
6. RECREATIONAL OPEN SPACE (if applicable)	0.00
(a) Required -	0.00
(b) Proposed -	0.00
7. INTERNAL ROAD AREA	0.00
8. PLOTABLE AREA (if applicable)	0.00
9. BUILT UP AREA WITH REF. TO BASE F.S.I.	3338.54
AS PER FRONT ROAD WIDTH (Sr no.5 & Base FSI)	
10. ADDITION OF FSI ON PAYMENT OF PREMIUM	2408.00
(a) Maximum permissible premium FSI - based on road width / TOD Zone	1032.00
(b) Proposed FSI on payment of premium	1032.00
11. IN-SITU AND TDR LOADING	
(a) In-situ area against D.P. road (2.0 x Sr. No. 2 (a)) if any	1355.39
(b) In-situ area against Amenity Space if handed over (2.00 or 85 x Sr. No. 4 (b) and (c))	0.00
(c) TDR area (Permissible TDR - 2408.00)	1052.61
(d) Total In-situ / TDR loading proposed (11) (a)+(b)+(c)	2408.00
12. ADDITIONAL FSI AREA UNDER CHAPTER No. 7	0.00
13. TOTAL ENTITLEMENT OF FSI	
(a) [B + 100] x 11 [a] or 12 whichever is applicable	6478.54
(b) Ancillary FSI (upto 50% of (a)) with payment of charges (Residential - 3756.71, Non-Residential - 173.88)	3930.59
(c) Total entitlement (a+b)	10409.13
14. MAXIMUM UTILIZATION LIMIT OF F.S.I	
(Building Potential) Permissible As Per Road Width (Reg. No. 6.1 or 6.2 or 6.3 or 6.4 as applicable) x (1.6 or 1.8)	10409.13
15. TOTAL BUILT-UP AREA (as per P-line)	0.00
(a) Existing Built-up Area	0.00
(b) Proposed Built-up Area (as per P-line)	10397.05
(Residential BUA - 10175.70 Non-Resi BUA - 217.35)	10397.05
(c) Total (a+b)	0.99
16. F.S.I. CONSUMED (15/13)	
should not be more than serial No. 14 above	0.00
17. AREA FOR INCLUSIVE HOUSING, if any	0.00
(a) Required (20% of Sr.No.5)	0.00
(b) Proposed	0.00

CERTIFICATE OF AREA

I, the undersigned, being a duly qualified and licensed Surveyor, have surveyed the above described plot and the dimensions of sides etc. of plot stated on plan are as measured on site and the area so worked out tallies with the area stated in document of ownership T.P. scheme records/land records departmental city survey records.

OWNERS DECLARATION


I/We undersigned hereby confirm that I/We would abide by plans approved by authority / collector. I/We would execute the structure as per approved plans, also I/We would execute the work under supervision of proper technical person so as to ensure the quality and safety at the work site.

LEGEND

PLOT BOUNDARY SHOWN THICK BLACK
PROPOSED WORK SHOWN RED FILLED IN
DRAINAGE LINE SHOWN RED DOTTED
WATERLINE SHOWN BLUE DOTTED
EXISTING TO BE RETAINED HATCHED
DEMOLISHION SHOWN HATCHED YELLOW


T.D.R PURCHASED STATEMENT

PURCHASED TDR FROM
VILLAGE-KHOKHURINTAVALLI
(REG.NO. UN-3-14963/2024, DATE: 10

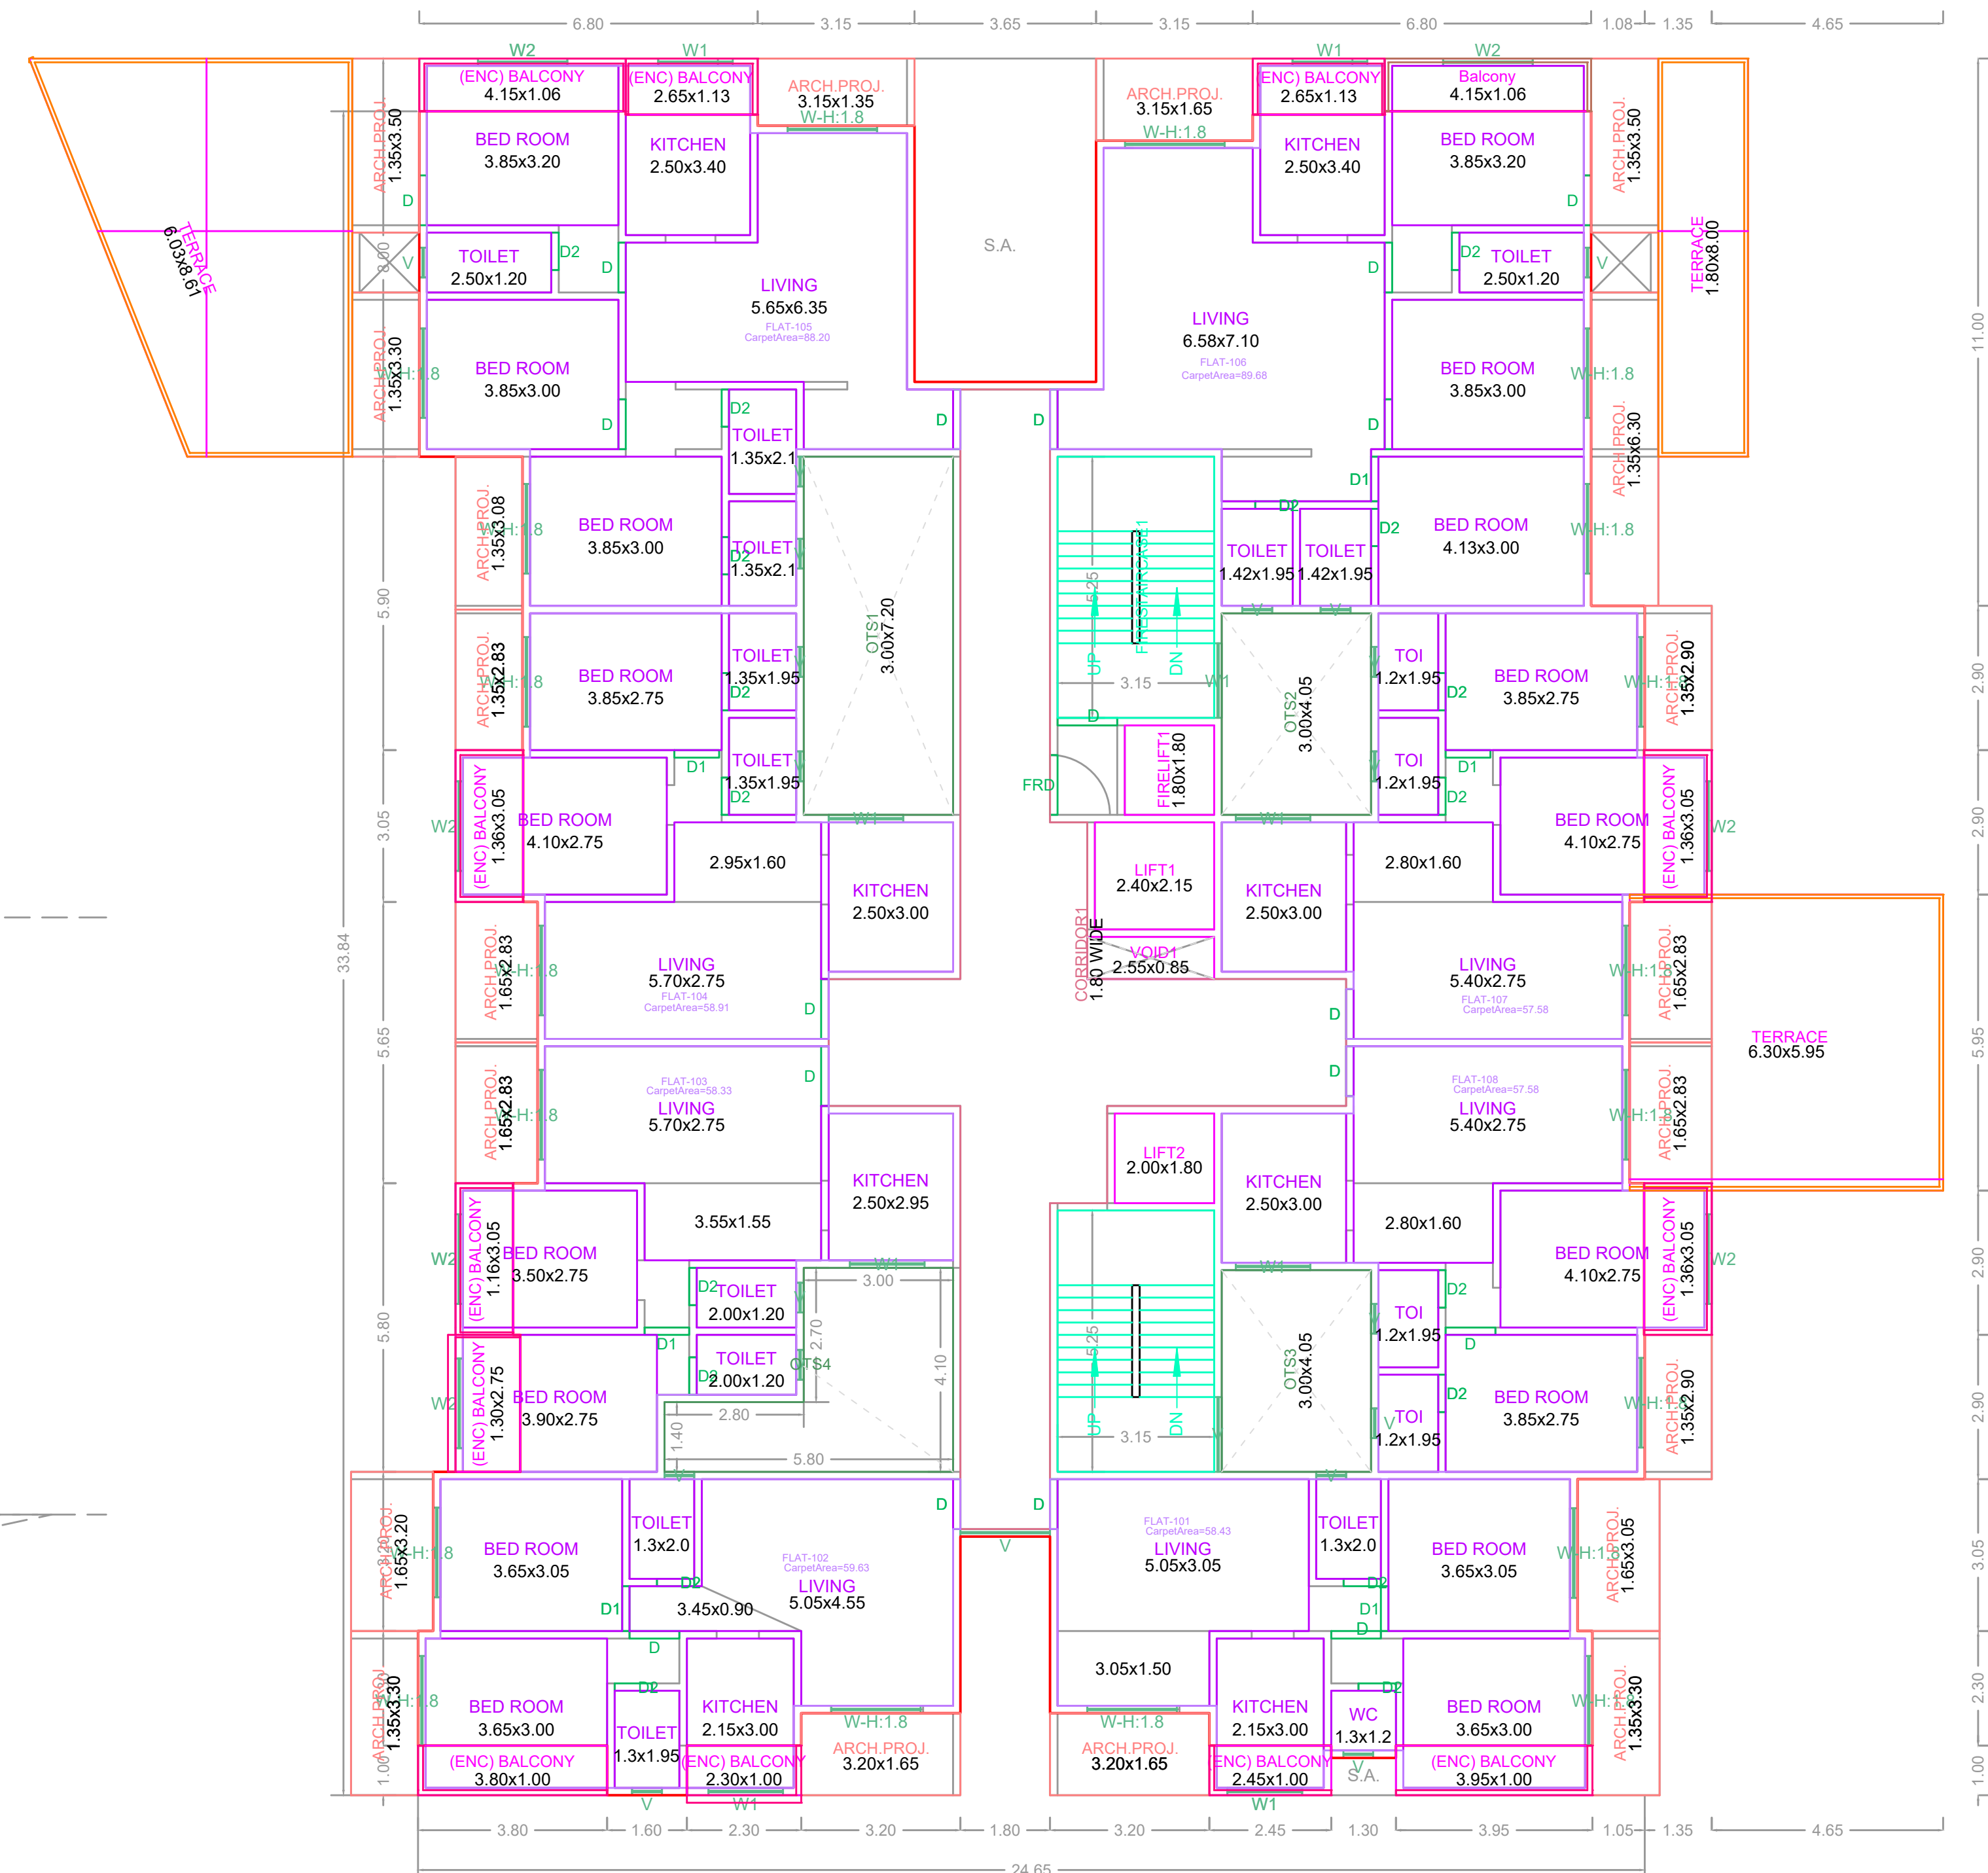

FIRST FLOOR PLAN
(Scale - 1:100)

FIRST FLOOR PLAN-1 (MEERA VISTARA)

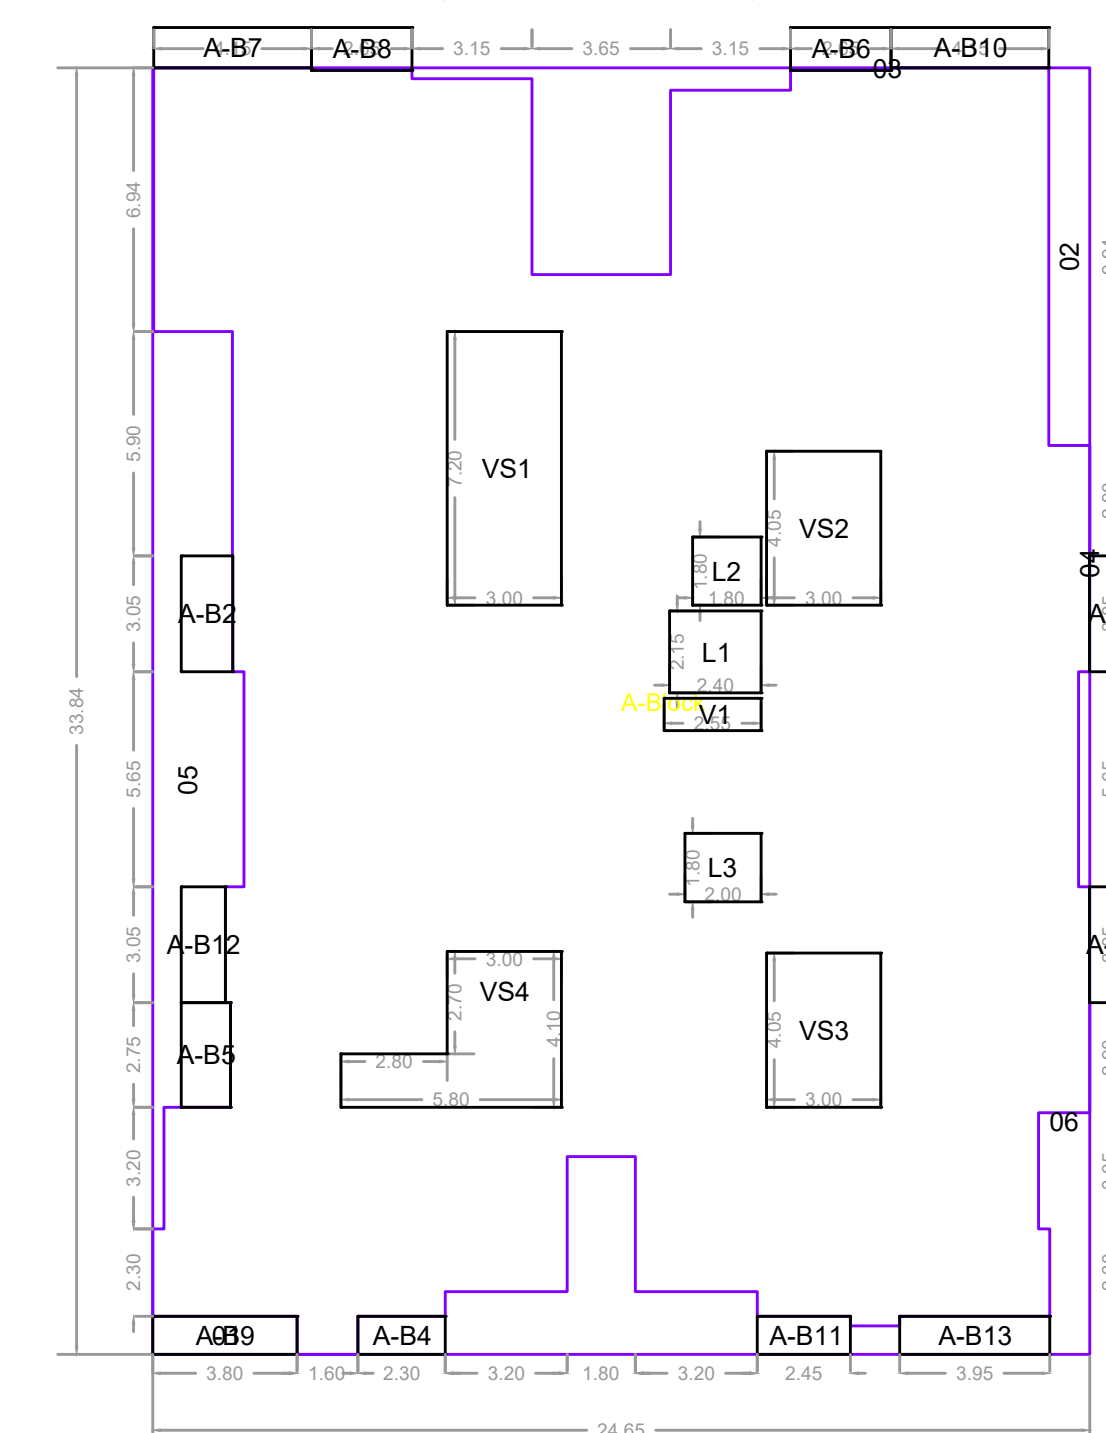

Polygon	Area
A-Block	834.17
01	3.80
02	10.69
03	23.00
04	1.76
05	44.98
06	37.18
L1	5.16
L2	3.24
L3	3.60
VS1	21.60
VS2	12.15
VS3	12.15
VS4	16.22
V1	2.17
A-B1	4.15
A-B2	4.15
A-B3	4.15
A-B4	2.30
A-B5	3.58
A-B6	2.99
A-B7	4.40
A-B8	2.99
A-B9	3.80
A-B10	4.40
A-B11	2.45
A-B12	3.54
A-B13	3.95
Total	683.32

DESCRIPTION OF PROPOSAL & PROPERTY

PROP. PLAN FOR,
PROPOSED BLDG ON PLOT BEARING S.NO.128/2(P),CTS No. 9257(P), 9259/2,
MOUJE - GAON AMBERNATH. TAL. - AMBERNATH DIST. - THANE.
FOR : M/S. SARASWATI INFRA THROUGH ITS PARTNER
SHRI. AMIT C. MORYANI & ALKA BHOIR THROUGH ITS POA HOLDER
M/S. SARASWATI INFRA THROUGH ITS PARTNER
SHRI. AMIT C. MORYANI

NAME OF OWNER / P.O.A. HOLDER

FOR : M/S. SARASWATI INFRA THROUGH ITS PARTNER
SHRI. AMIT C. MORYANI & ALKA BHOIR THROUGH ITS POA HOLDER
M/S. SARASWATI INFRA THROUGH ITS PARTNER
SHRI. AMIT C. MORYANI

NAME & SIGNATURE OF ENGINEER

RISHIKESH I. CHAVAN

(B. ARCH) ARCHITECT
GR. FL. OMKARPRABHA ,
OPP. VADVALI MARKET , B. CABIN RD,
AMBERNATH (E).
LICENSED No. CA/2024/174800

OWNERS NAME & SIGN :

M/S. SARASWATI INFRA THROUGH ITS
PARTNER AMIT C. MORYANI & ALKA BHOIR
THROUGH ITS POA HOLDER M/S. SARASWATI
INFRA THROUGH ITS PARTNER AMIT C. MORYANI

ARCH NAME, SIGN & ADD

RISHI DESIGN STUDIO
THROUGH AS RISHIKESH
ISHWAR CHAVAN

PROJECT INFORMATION

PLOT NO : S.NO. 128/2, CTS NO. 9257(P), 9259/2,
USE : Mix Use
SUBUSE : Residential cum Commercial Building
NODE/SURVEY :
SECTOR NO :
PLOT ADDRESS : GAON Ambarnath, NEAR MEERA AVA
LGN

PERMIT NO :
INWARD NO : ABN/MB/187/202
KEY NO : 9918
DATE : 27-01-2025
SHEET NO2 / 4



18.00 M / W D.P. ROAD

CTS.NO. 9257(P)

ADJ. CTS.NO. 9257(P)

ADJ. CTS.NO. 9257(p)

ADJ.S.NO. 128 / 1 (P)


S.NO. 128 / 2 (p)
ADJ. CTS.NO. 9259/2

ENTRANCE LOBBY
6.70 x 5.65

BORDER OF MAUJE PALE


UPPER STILT FLOOR PLAN

UPPER STILT FLOOR PLAN
(Scale - 1:150)

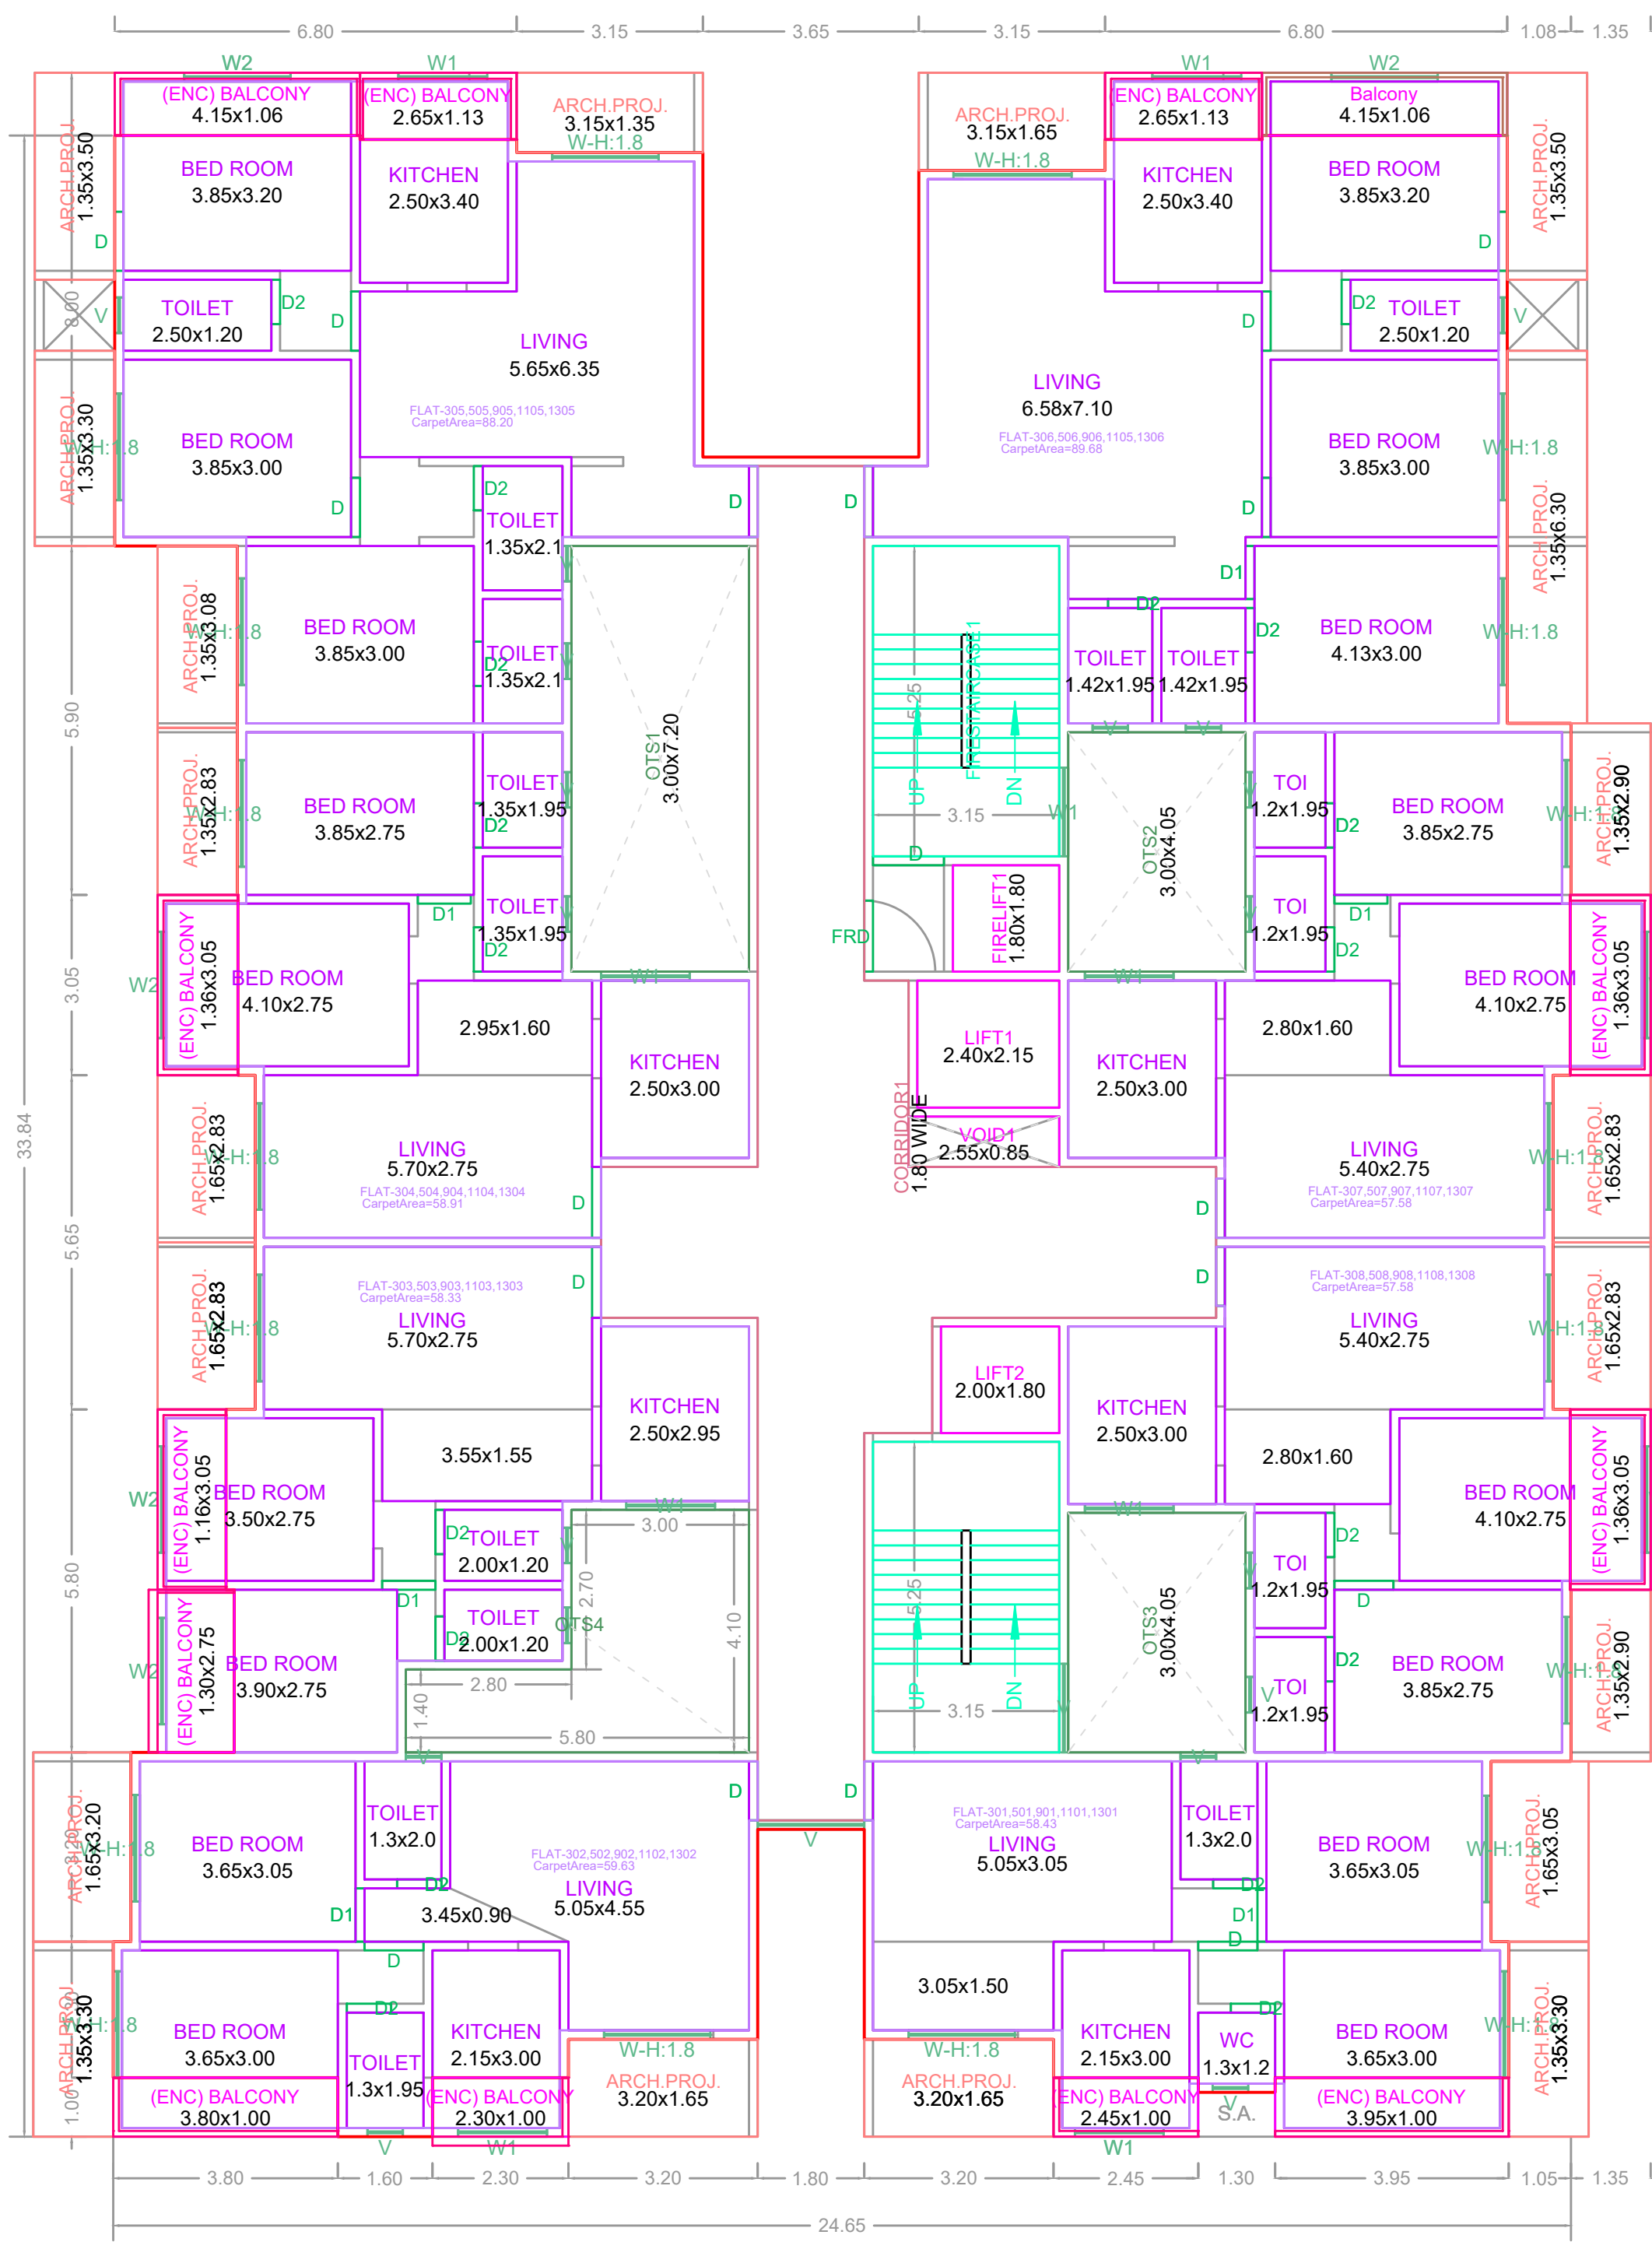


TYPICAL - 3, 5, 9, 11 & 13 FLOOR PLAN
(Scale - 1:100)

TYPICAL - 3, 5, 9, 11 & 13 FLOOR PLAN

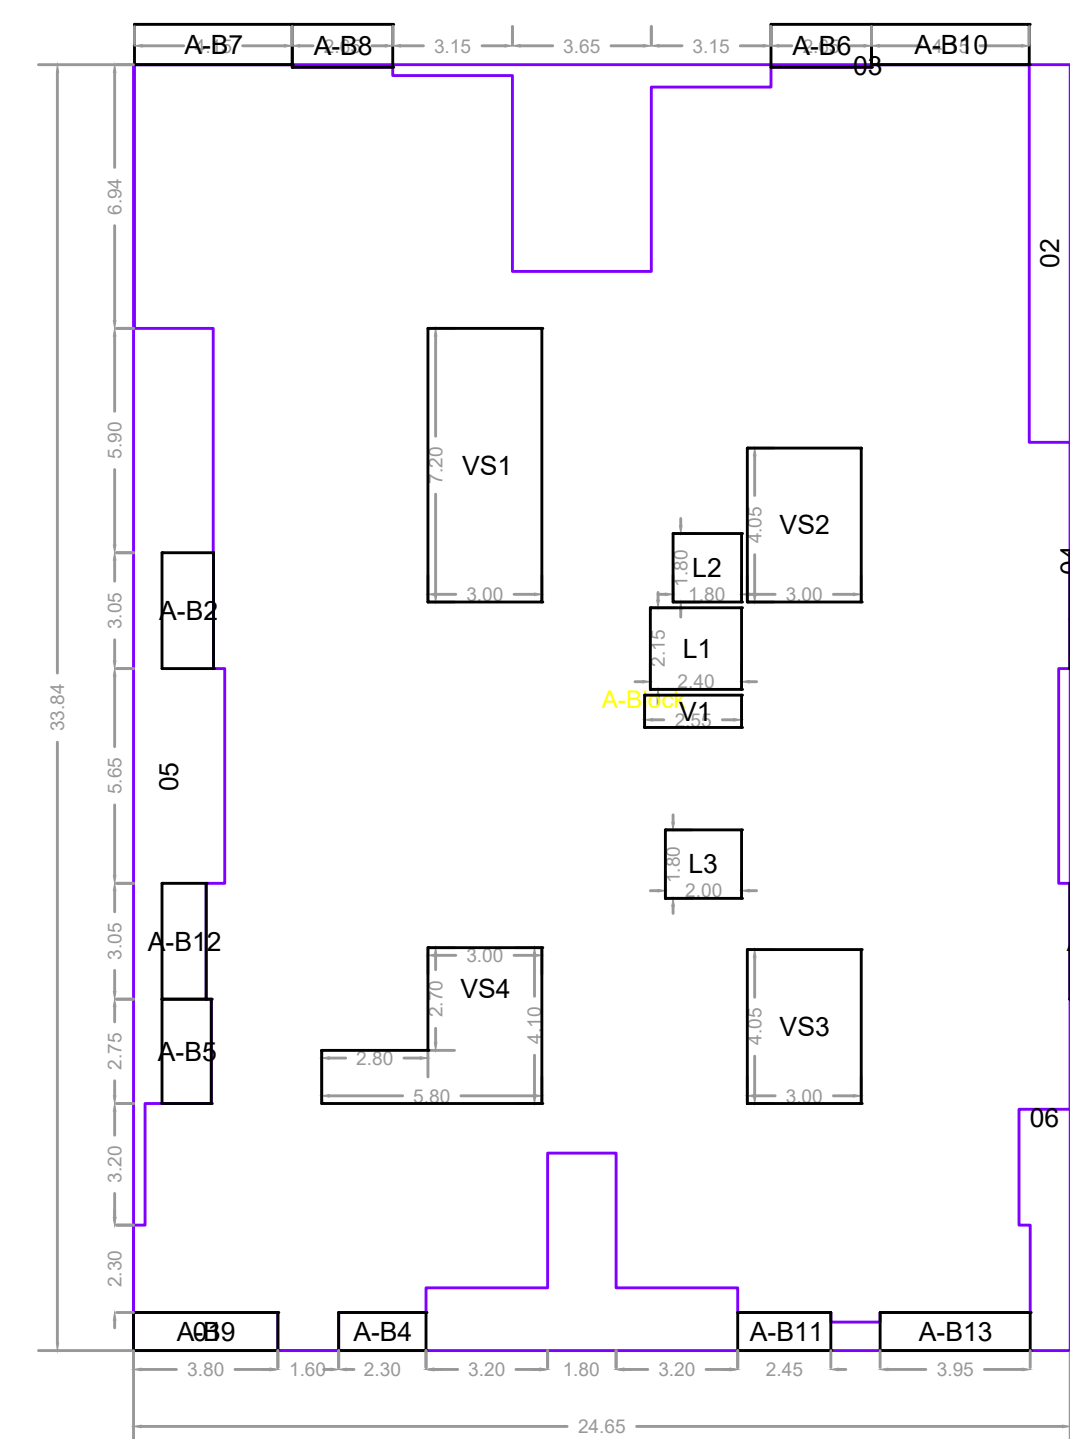


Polygon	Area
A-Block	834.17
01	3.80
02	10.69
03	23.00
04	1.76
05	44.98
06	37.18
L1	5.16
L2	3.24
L3	3.80
VS1	21.60
VS2	12.15
VS3	12.15
VS4	16.22
V1	2.17
A-B1	4.15
A-B2	4.15
A-B3	4.15
A-B4	2.30
A-B5	3.95
A-B6	2.99
A-B7	4.40
A-B8	2.99
A-B9	3.80
A-B10	4.40
A-B11	2.45
A-B12	3.54
A-B13	3.95
Total	683.32

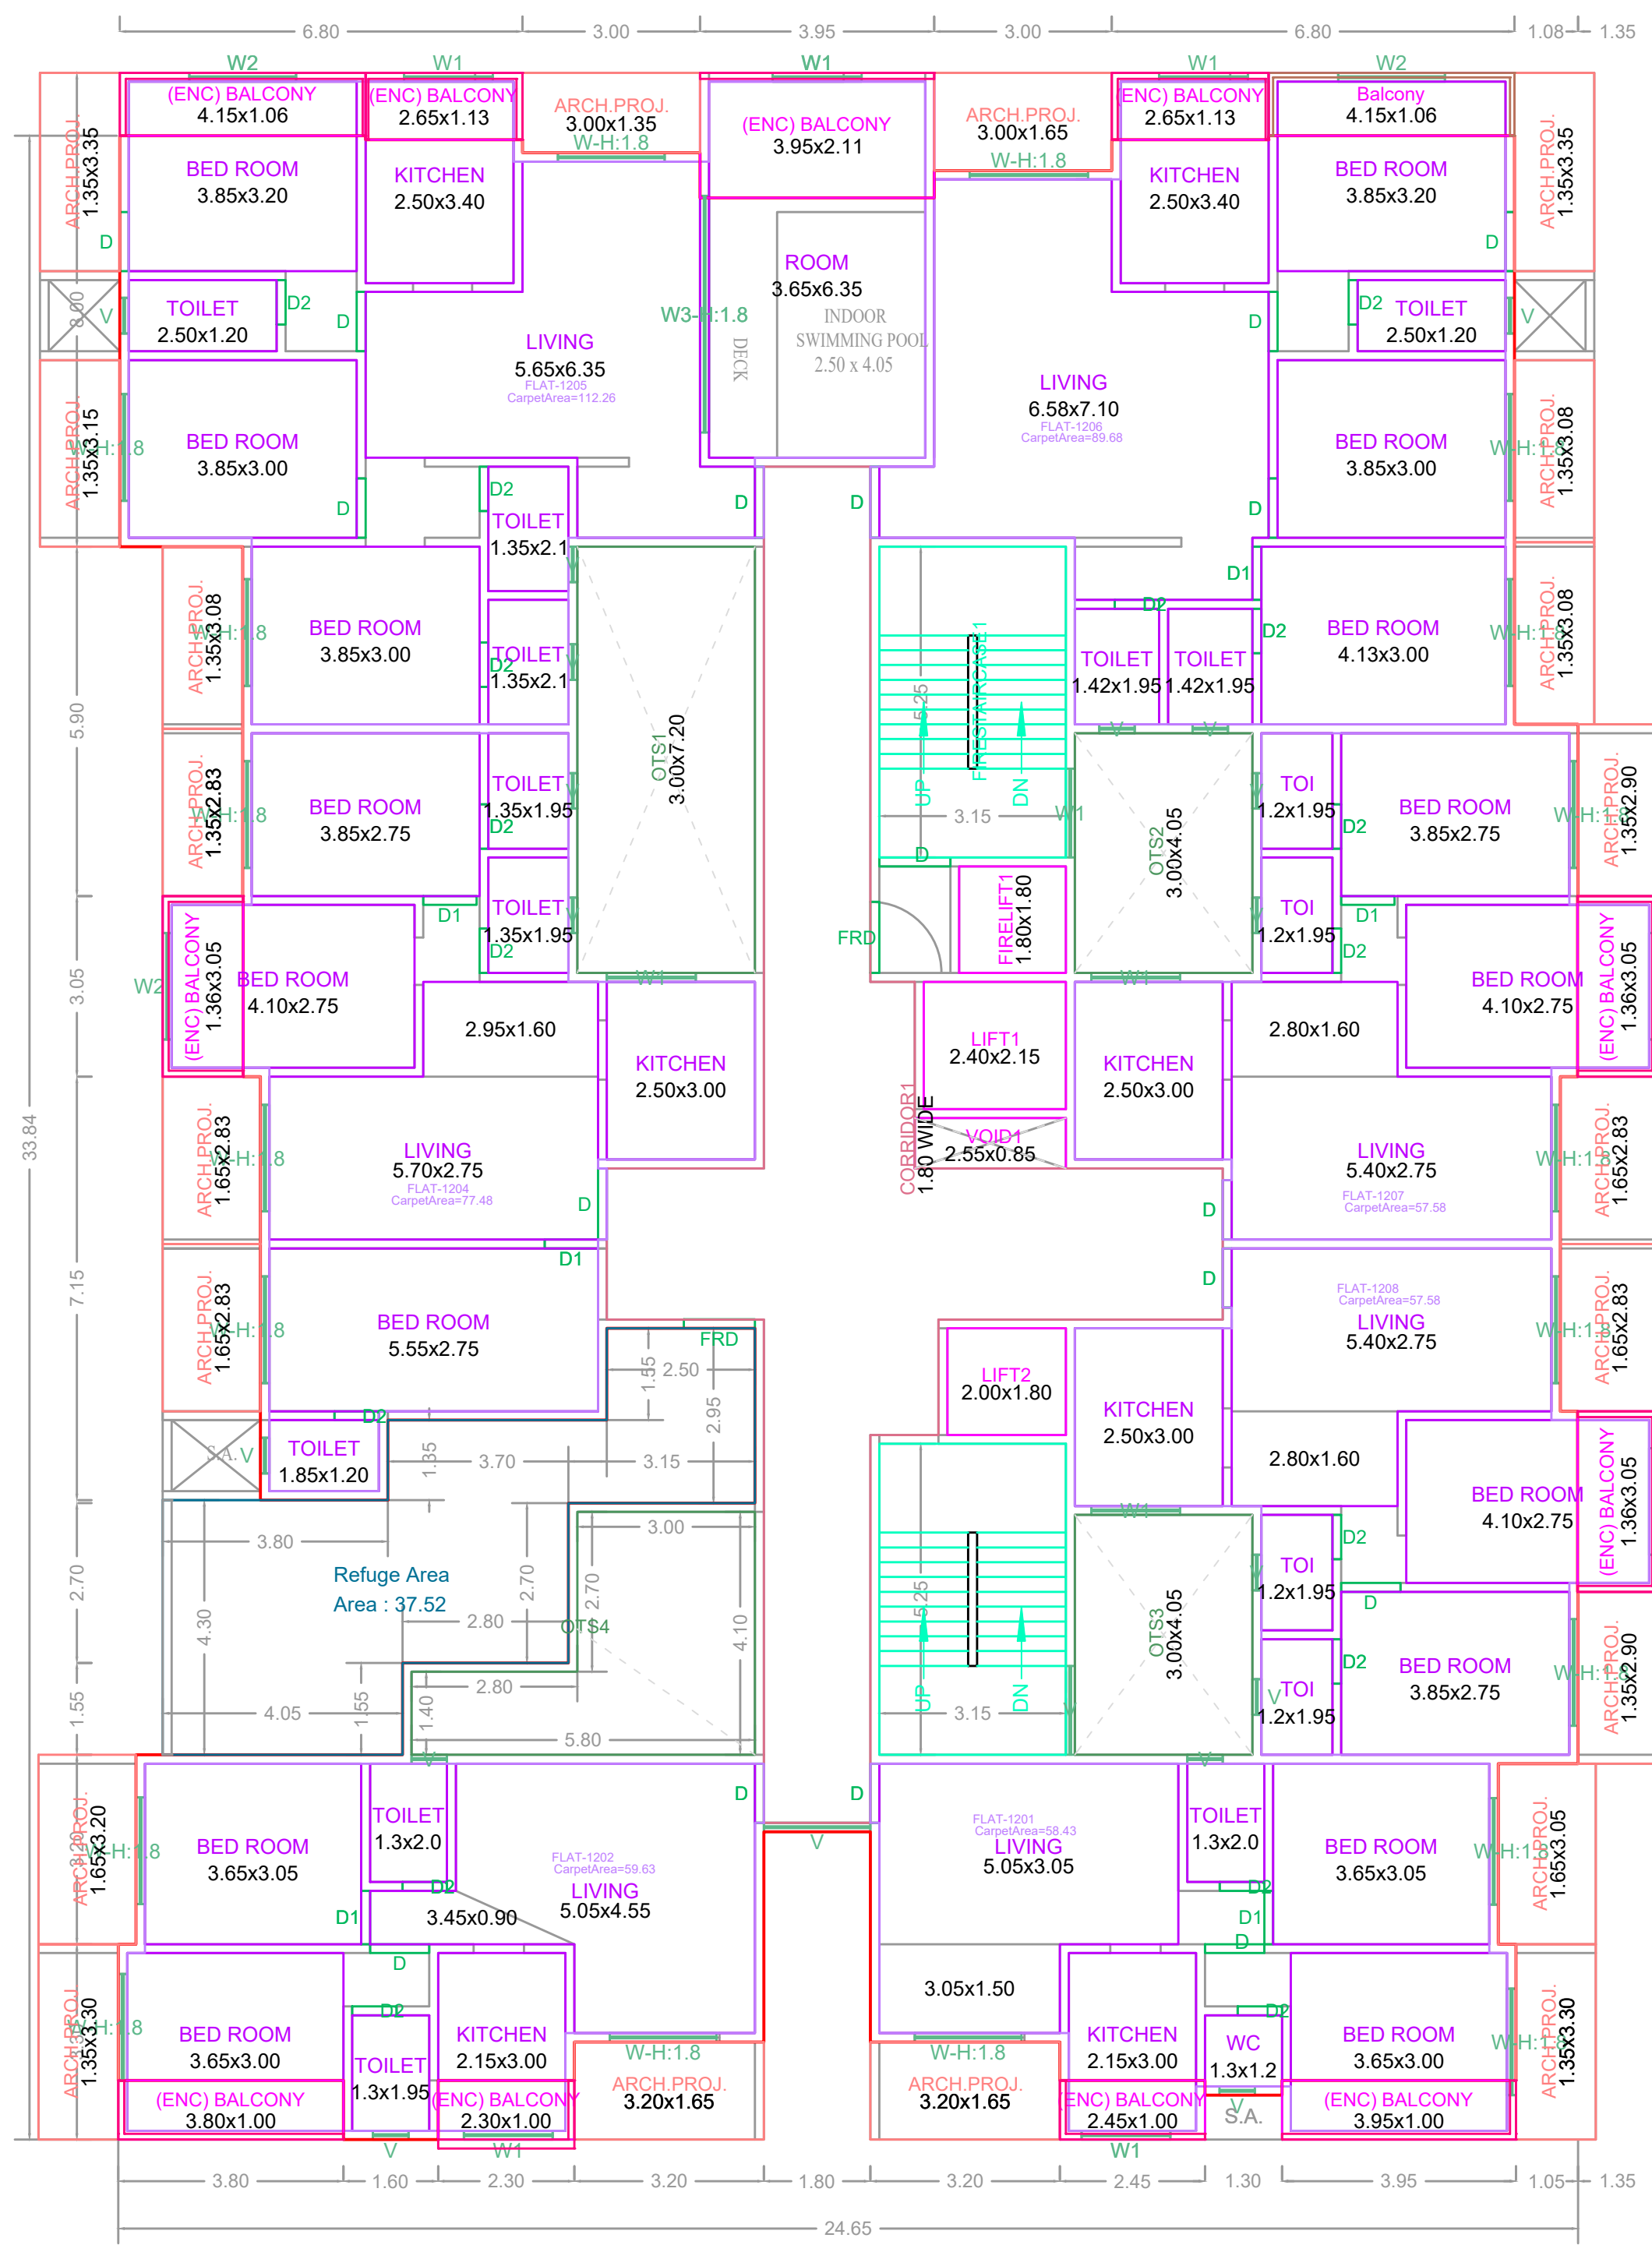


TWELFTH FLOOR PLAN
(Scale - 1:100)

TWELFTH FLOOR PLAN-1 (MEERA VISTARA)

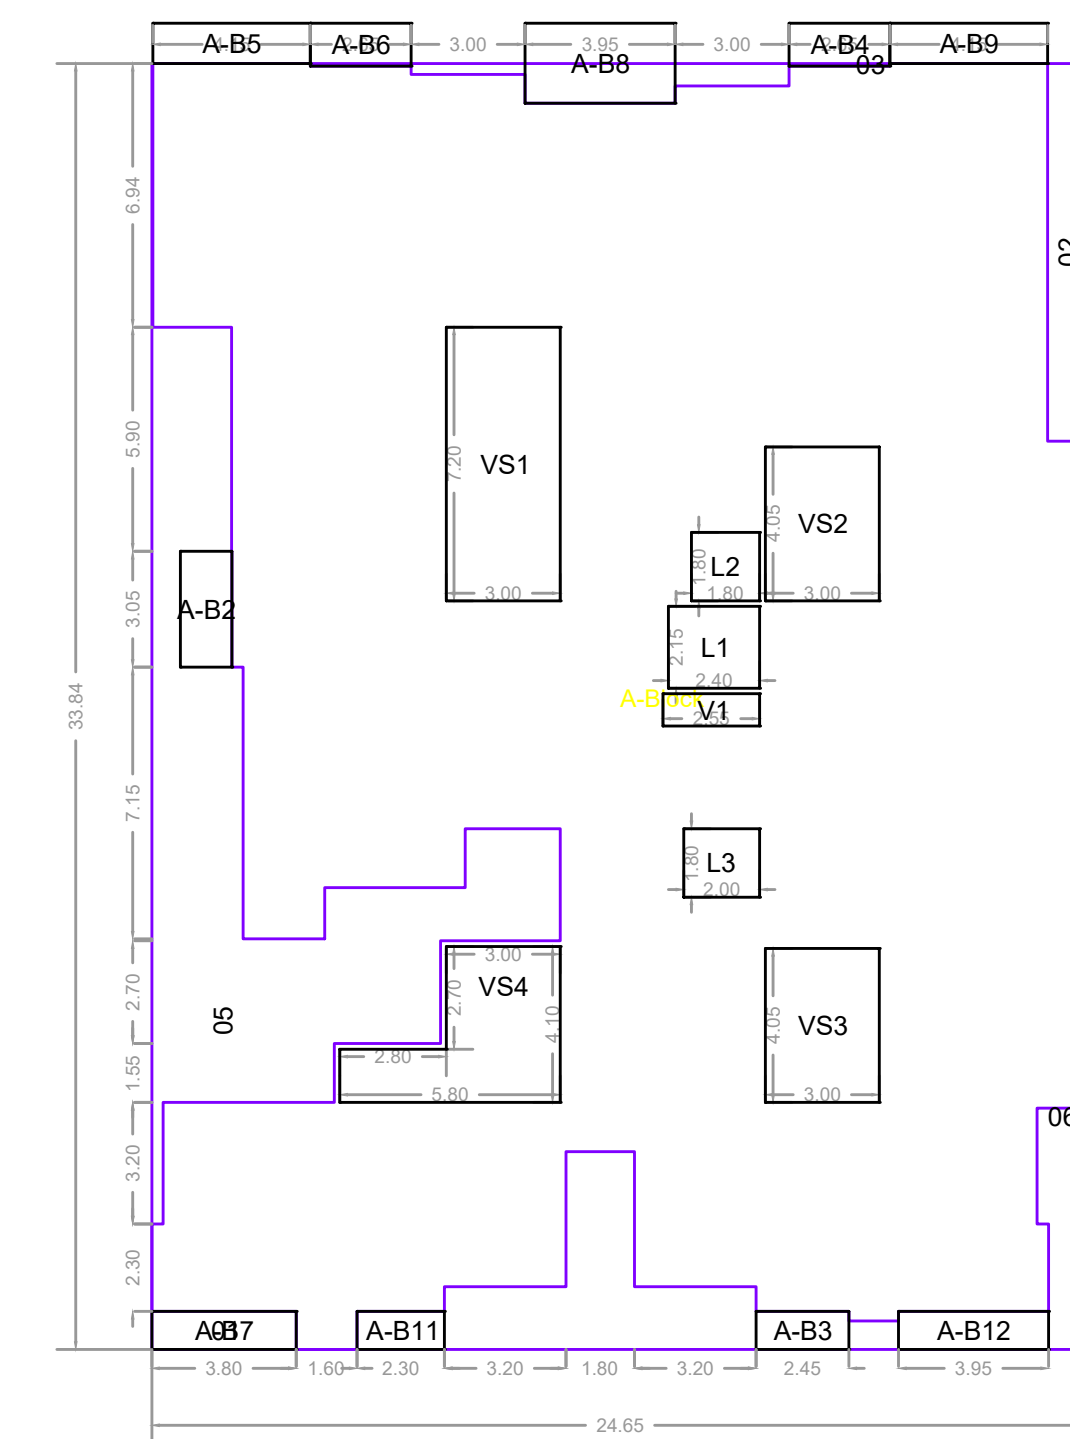


Polygon	Area
A-Block	834.17
01	3.80
02	10.69
03	7.16
04	1.76
05	77.86
06	37.18
L1	5.16
L2	3.24
L3	3.80
VS1	21.60
VS2	12.15
VS3	12.15
VS4	16.22
V1	2.17
A-B1	4.15
A-B2	4.15
A-B3	2.45
A-B4	2.99
A-B5	4.40
A-B6	2.99
A-B7	3.80
A-B8	8.34
A-B9	4.40
A-B10	4.15
A-B11	2.30
A-B12	3.95
Total	667.51

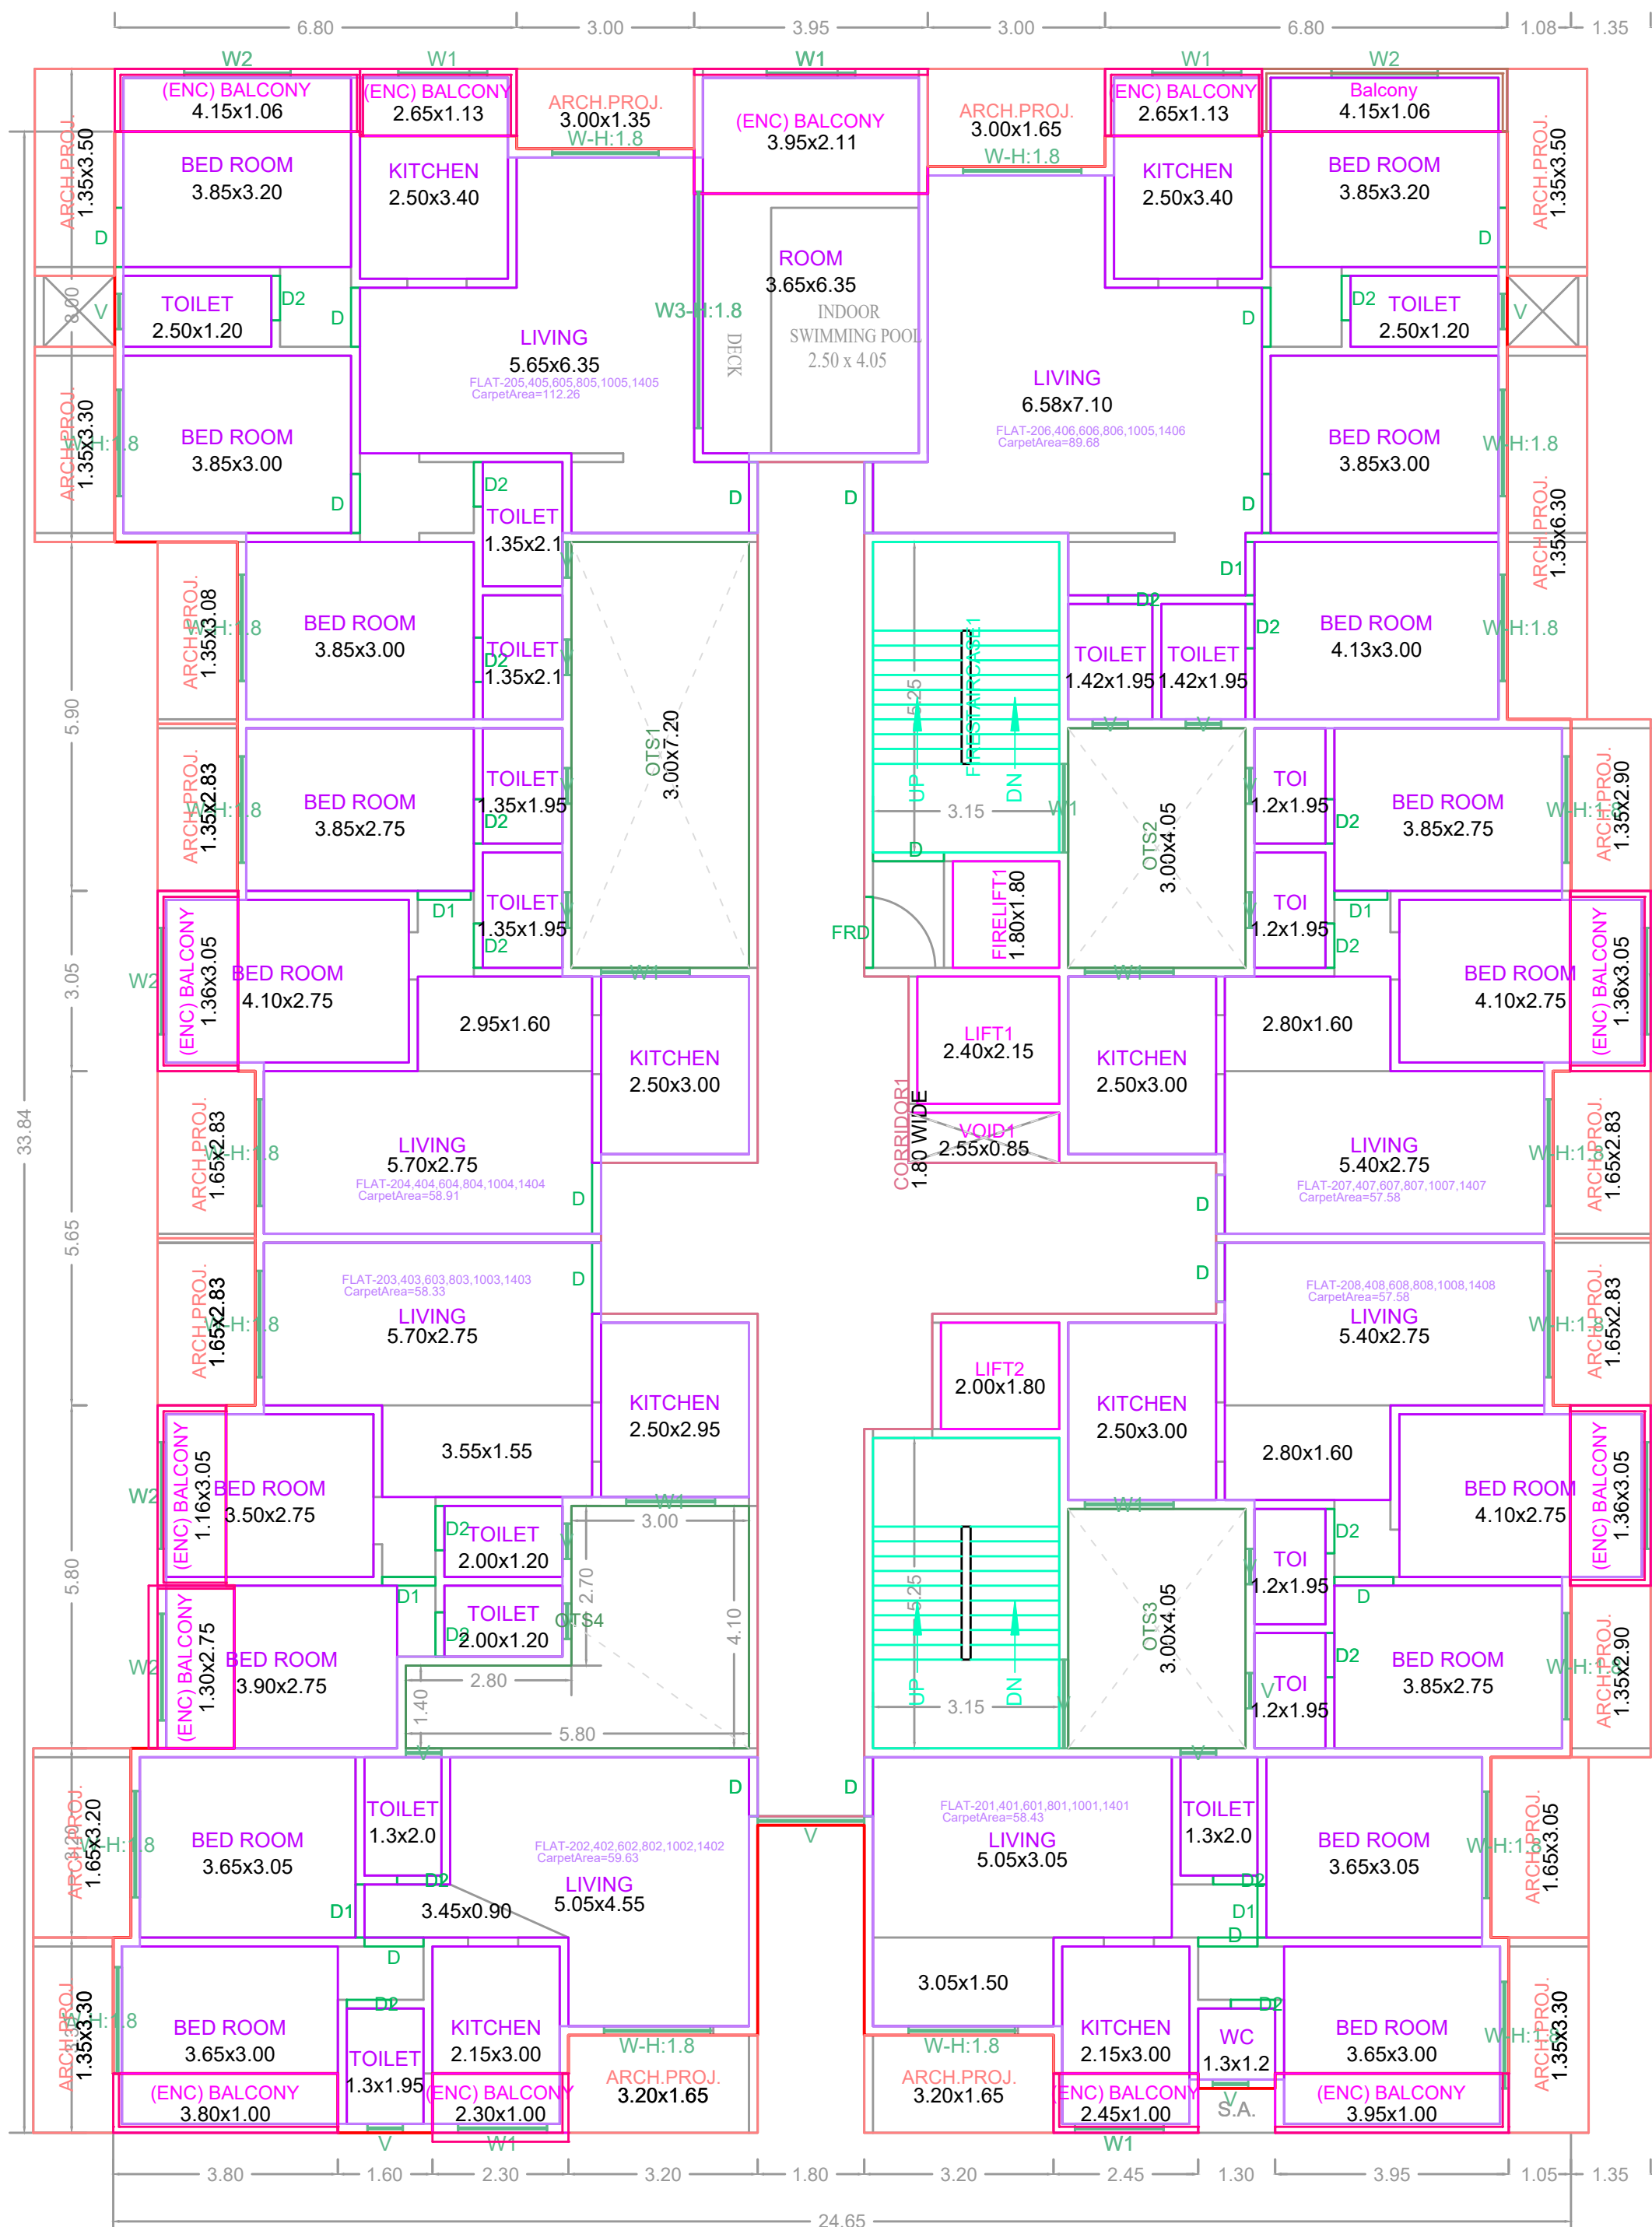


TYPICAL - 2, 4, 6, 8, 10 & 14 FLOOR PLAN
(Scale - 1:100)

TYPICAL - 2, 4, 6, 8, 10 & 14 FLOOR PLAN

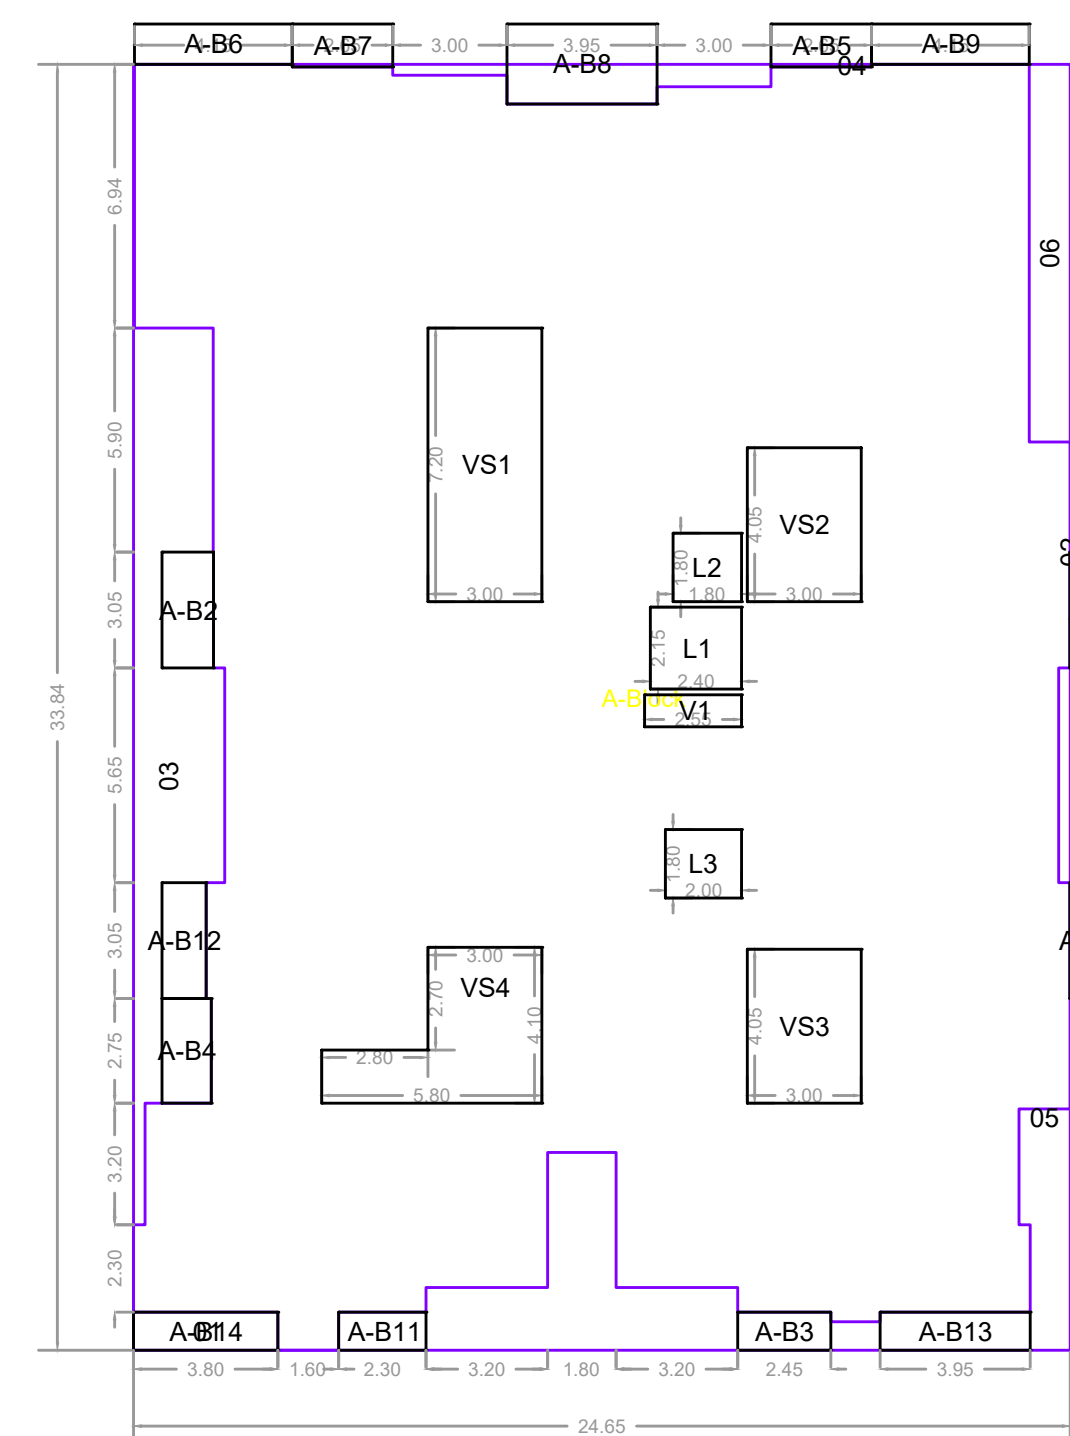


Polygon	Area
A-Block	834.17
01	3.80
02	1.76
03	44.98
04	7.16
05	37.18
06	10.69
L1	5.16
L2	3.24
L3	3.80
VS1	21.60
VS2	12.15
VS3	12.15
VS4	16.22
V1	2.17
A-B1	4.15
A-B2	4.15
A-B3	2.45
A-B4	3.98
A-B5	2.99
A-B6	4.40
A-B7	2.99
A-B8	8.34
A-B9	4.40
A-B10	4.15
A-B11	2.30
A-B12	3.54
A-B13	3.95
A-B14	3.80
Total	707.50

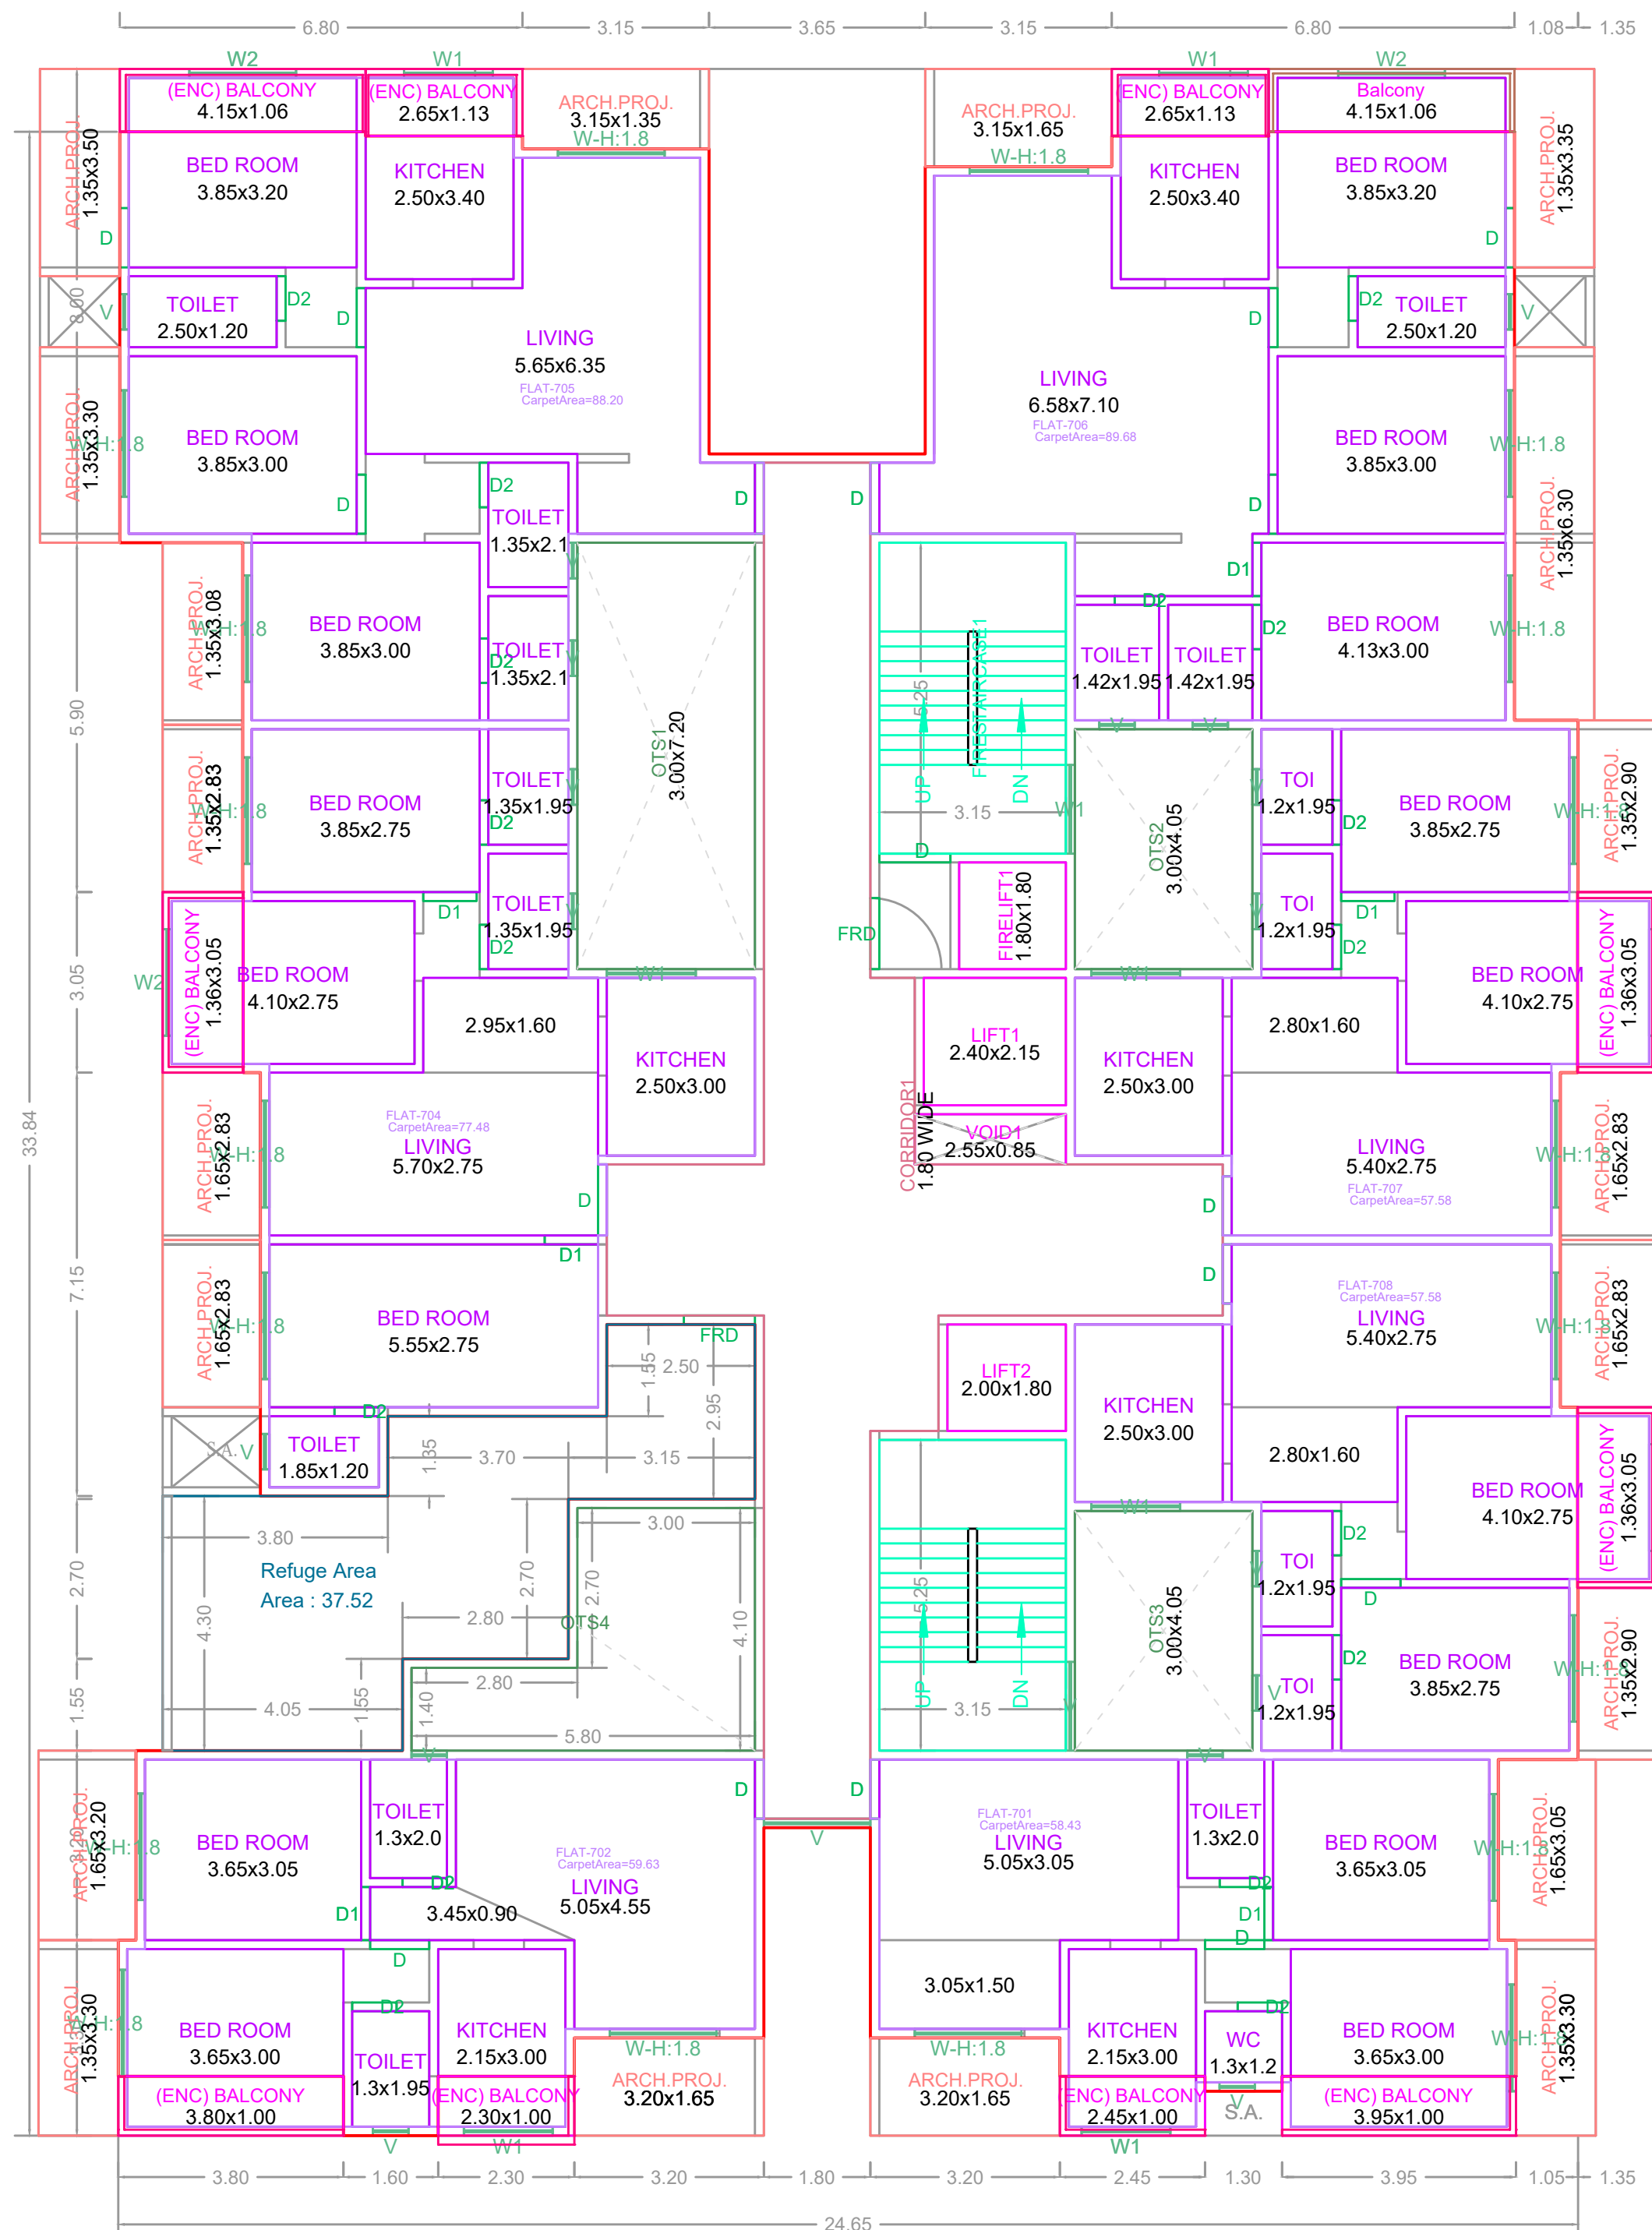

SEVENTH FLOOR PLAN
(Scale - 1:100)

SEVENTH FLOOR PLAN-1 (MEERA VISTARA)

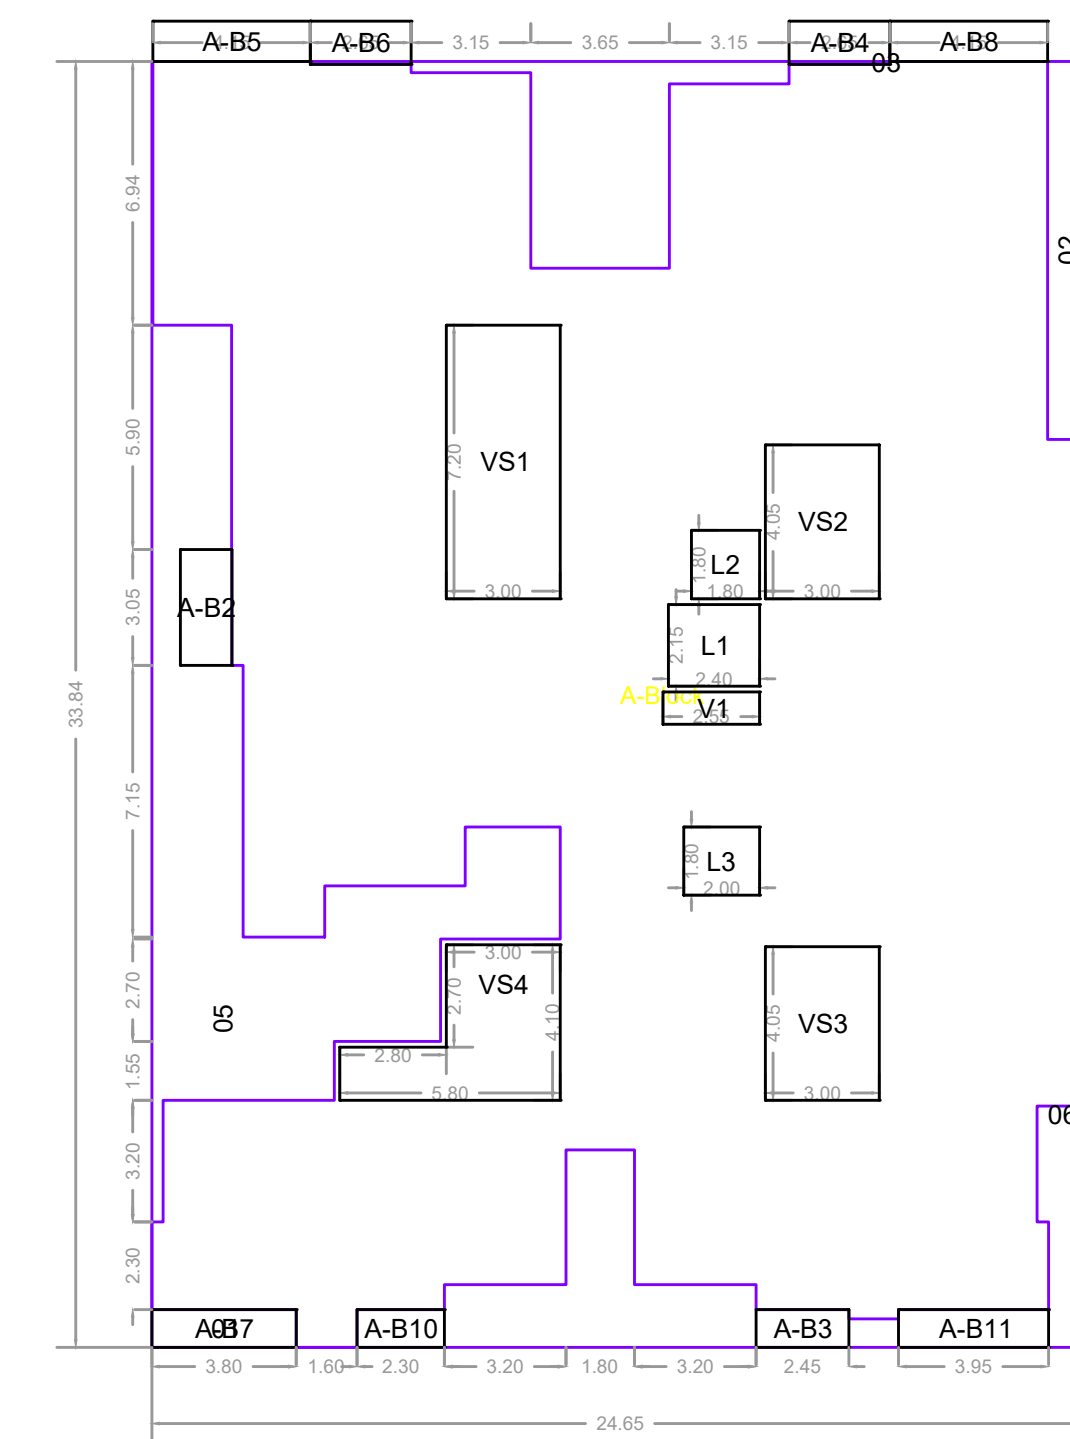

Polygon	Area
A-Block	834.17
01	3.80
02	10.69
03	23.00
04	1.76
05	77.86
06	37.18
L1	5.16
L2	3.24
L3	3.80
VS1	21.60
VS2	12.15
VS3	12.15
VS4	16.22
V1	2.17
A-B1	4.15
A-B2	4.15
A-B3	2.45
A-B4	2.99
A-B5	4.40
A-B6	2.99
A-B7	3.80
A-B8	4.40
A-B9	4.15
A-B10	2.30
A-B11	3.95
Total	643.33

DESCRIPTION OF PROPOSAL & PROPERTY

PROP. PLAN FOR,
PROPOSED BLDG ON PLOT BEARING S.NO.128/2(P),CTS No. 9257(P), 9259/2,
MOJUE - GAON AMBERNATH. TAL - AMBERNATH DIST. - THANE.

FOR : M/S. SARASWATI INFRA THROUGH ITS PARTNER
SHRI. AMIT C. MORYANI & ALKA BHOIR THROUGH ITS POA HOLDER
M/S. SARASWATI INFRA THROUGH ITS PARTNER
SHRI. AMIT C. MORYANI

NAME OF OWNER / P.O.A. HOLDER

FOR : M/S. SARASWATI INFRA THROUGH ITS PARTNER
SHRI. AMIT C. MORYANI & ALKA BHOIR THROUGH ITS POA HOLDER
M/S. SARASWATI INFRA THROUGH ITS PARTNER
SHRI. AMIT C. MORYANI

NAME & SIGNATURE OF ENGINEER

RISHIKESH I. CHAVAN

(B. ARCH) ARCHITECT
GR. FL. OMKARPRABHA ,
OPP. VADVALI MARKET , B. CABIN RD,
AMBERNATH (E) .
LICENSED No. CA/2024/174800

OWNERS NAME & SIGN

M/S. SARASWATI INFRA THROUGH ITS
PARTNER AMIT C. MORYANI & ALKA BHOIR
THROUGH ITS POA HOLDER M/S. SARASWATI
INFRA THROUGH ITS PARTNER AMIT C. MORYANI

ARCH NAME SIGN & ADD

IRISH DESIGN STUDIO
THROUGH AS. RISHIKESH
ISHWAR CHAVAN

PROJECT INFORMATION

PLOT NO : S.NO. 128/2, CTS No. 9257(P), 9259/2,
USE : Mix Use
SUBUSE : Residential cum Commercial Building
NODE/SURVEY :
SECTOR NO :
PLOT ADDRESS : GAON Ambernath NEAR MEERA AVA
LON

PERMIT NO :
INWARD NO : ABNM/CB/187/202
KEY NO : 9918
DATE : 27-01-2025
SCALE : 1:100
SHEET NO3 / 4

22.10
TERRACE FLOOR PLAN
(Scale - 1:100)

FIFTEENTH FLOOR PLAN
(Scale - 1:100)

ELEVATION
SCALE : 1: 100

Polygon	Area
A-Block	530.87
01	6.39
02	1.70
03	125.52
L1	5.16
L2	3.24
L3	3.60
VS1	21.60
VS2	12.30
V1	2.17
A-B1	9.70
A-B2	20.55
Total	379.45

SECTION

OWNERS NAME & SIGN :		☐ Not a valid e-mail address ☒ Valid e-mail address	
SRS. SARASWATI AMMA THROUGH ITS PARTNER AMIT C. MORTANI & AJKA BHARGAVA THROUGH ITS PLOT HOLDER MRS. SARASWATI AMMA THROUGH ITS PARTNER AMIT C. MORTANI			
PROJECT NAME, SIGN & ADDRESS			
PRINSHI DESIGN STUDIO THROUGH, MR. RISHIKESH SHIVRAJ CHAVAN			
			
PROJECT INFORMATION			
PLOT NO. :		S 10, 128, CTS. No. 9257(P), 6256/2.	
SUBURB :		Mul. Use	
SLOPE :		Residential cum Commercial Building.	
NOTICE/SURVEY :			
SECTION NO :		Mul. Use	
PLOT ADDRESS :		GAON Ambarnath, NEAR MEERA AVA LON	
PERMIT NO			
INWARD NO :		ABNMCB/187/02 40087/AutoOCR	
KEY NO		9918	
DATE		27-01-2025	
SHEET		1/10	