



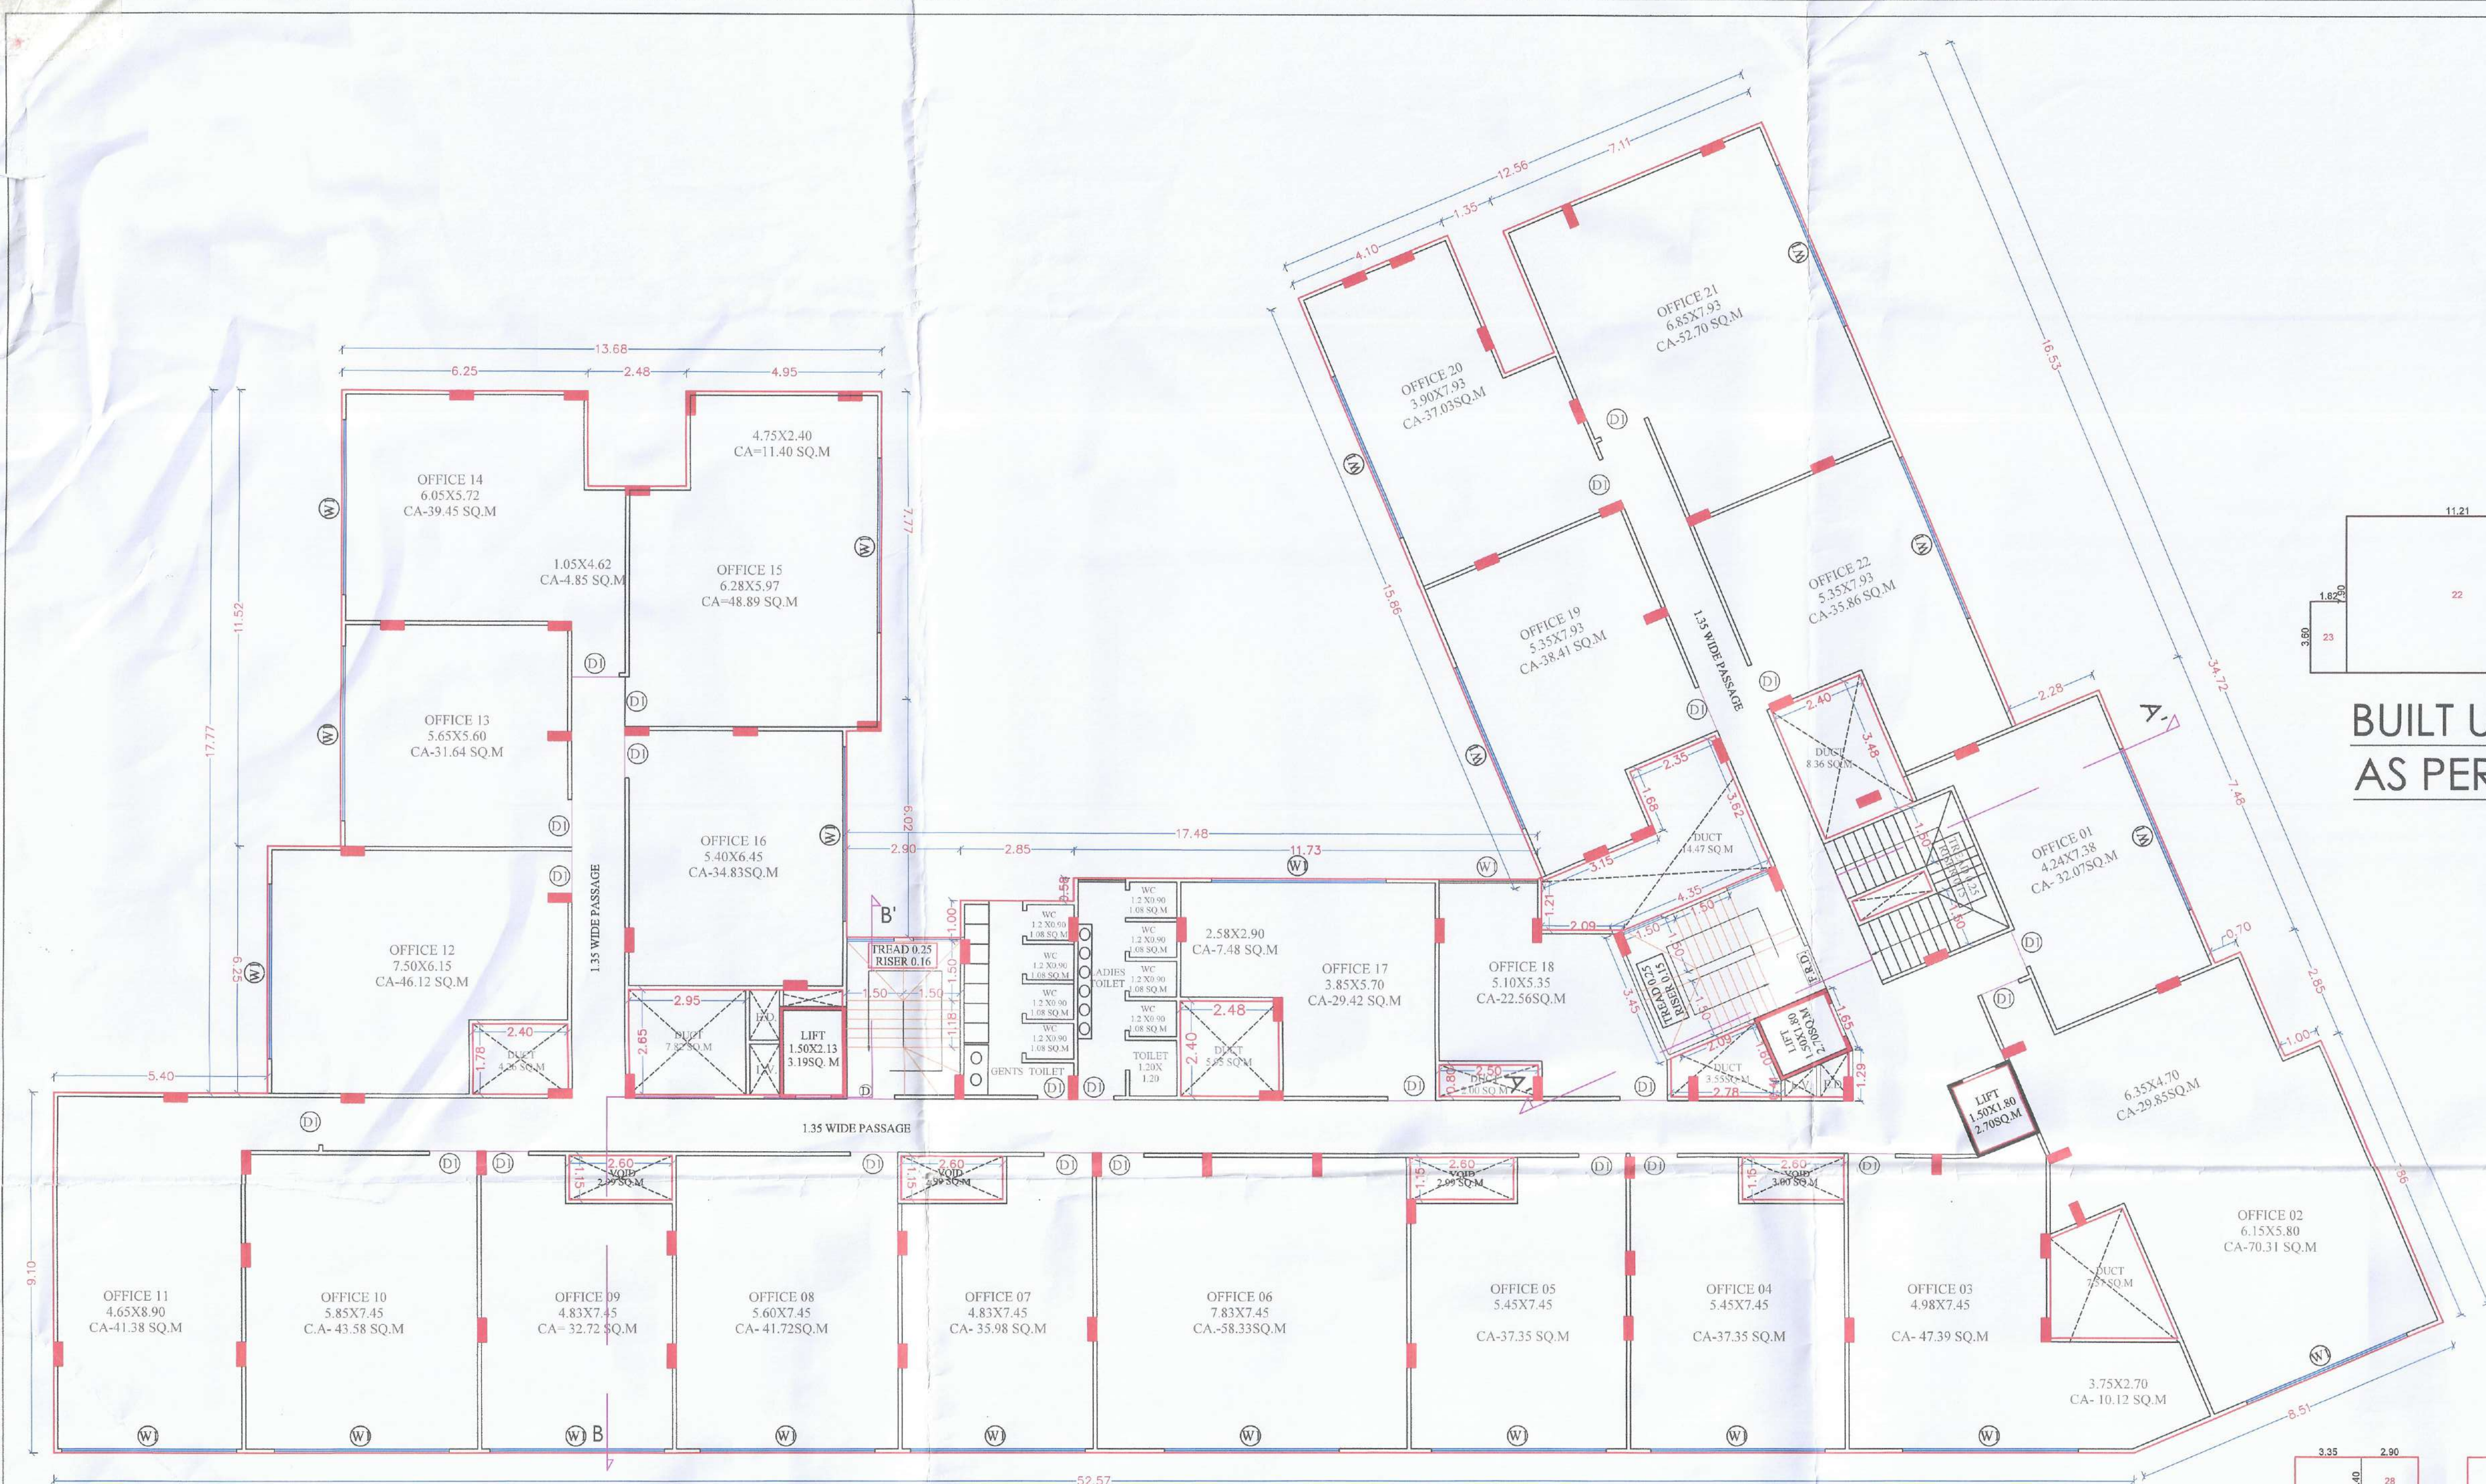


1ST FLOOR PLAN (BUILDING NO. 1)
SCALE:1:100

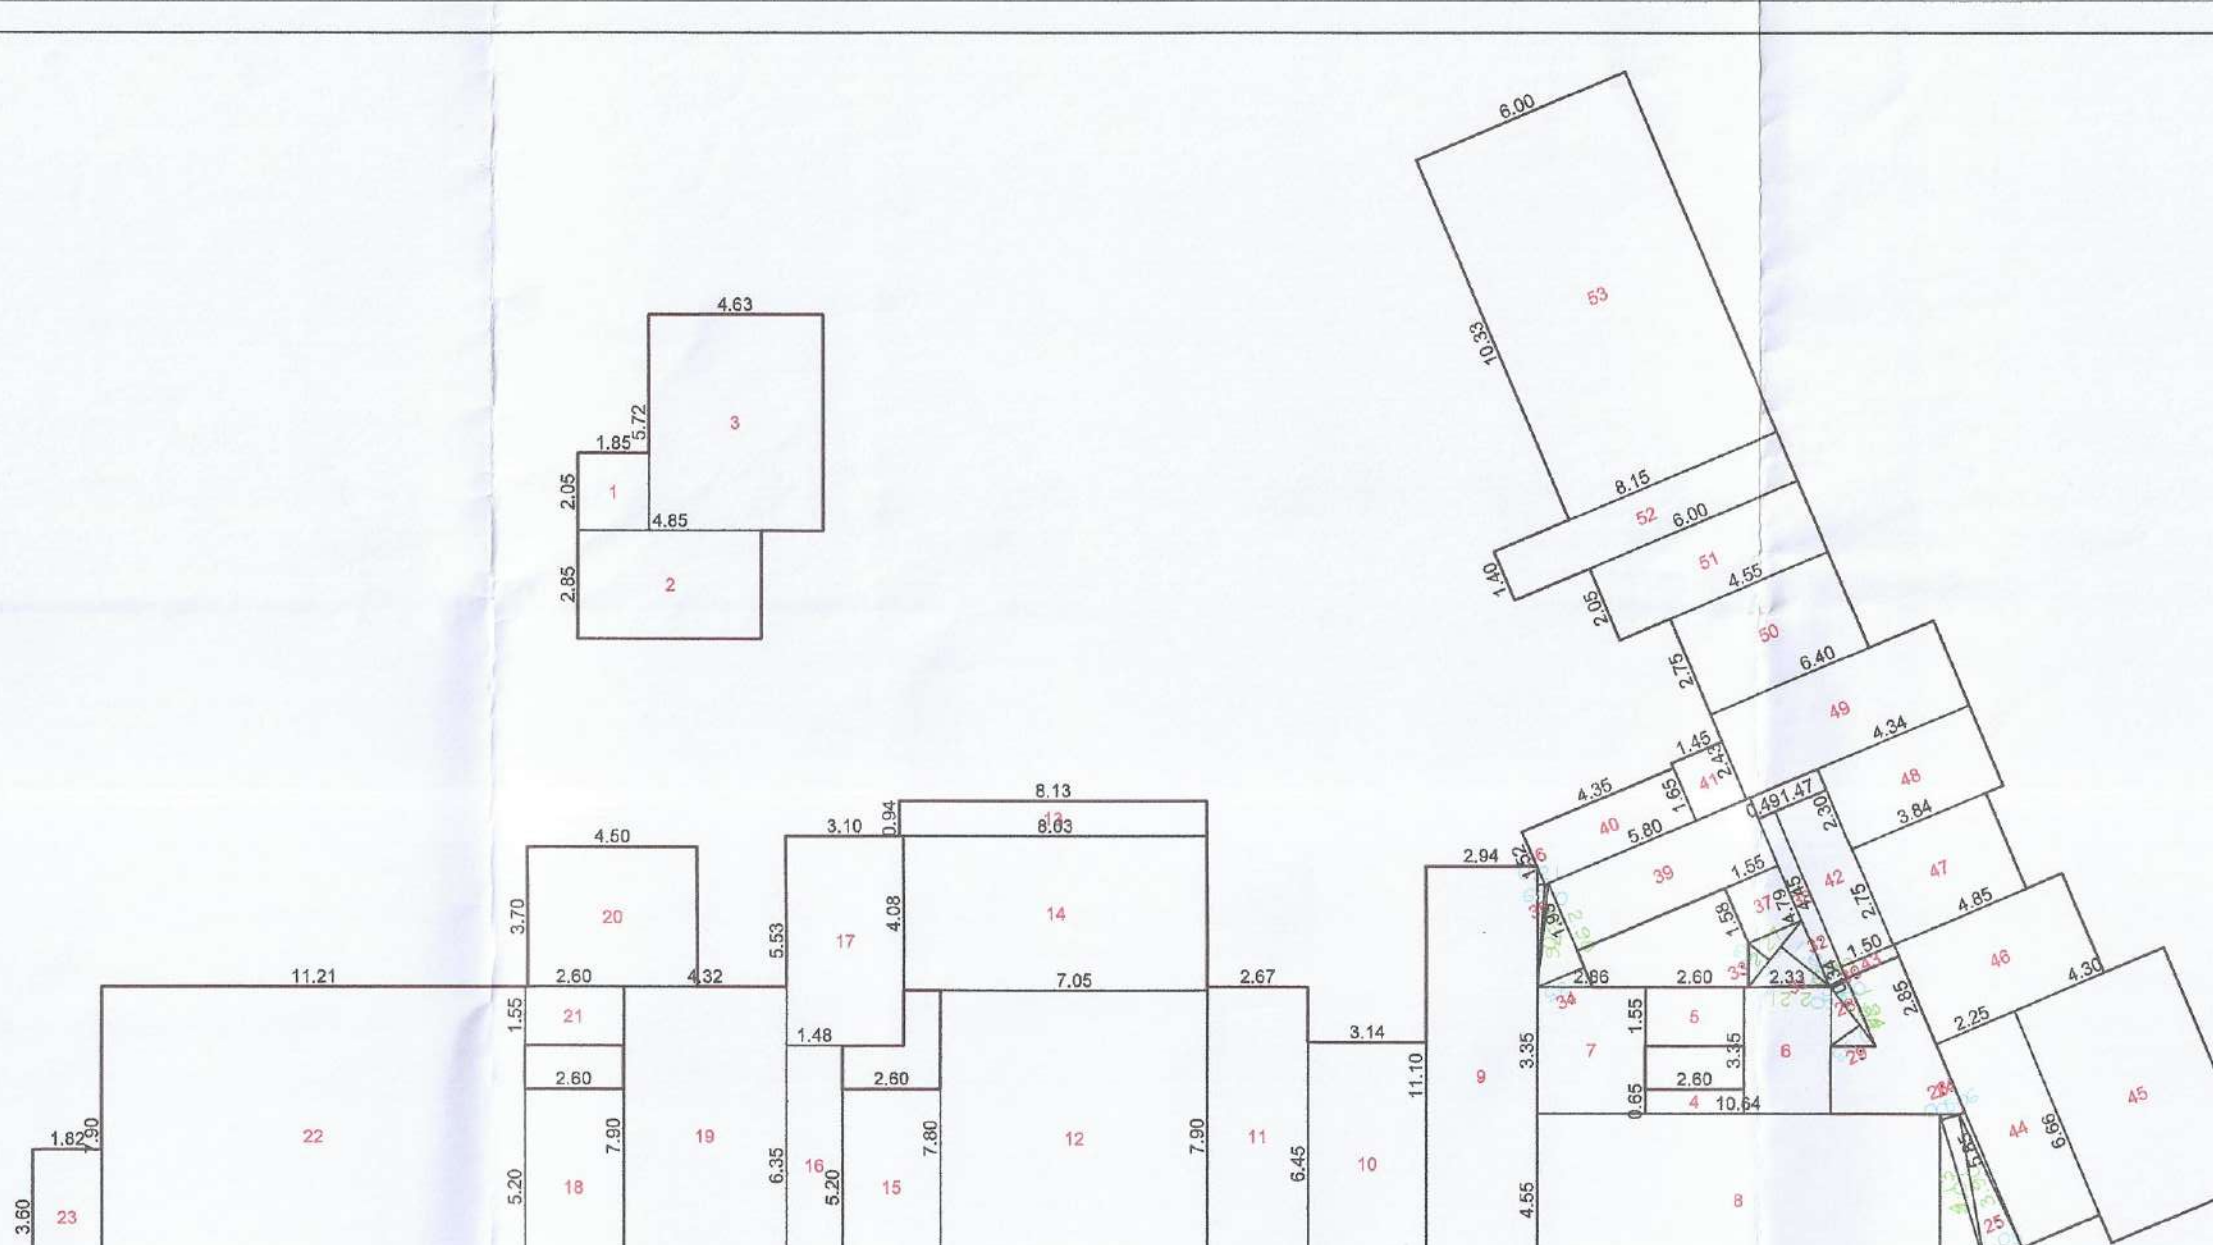


BUILT UP AREA DIAGRAM FOR GROUND FLOOR PLAN
AS PER 'P' LINE (BUILDING NO. 1)
SCALE:1:200

BUILT-UP AREA CALCULATION FOR GROUND FLOOR AS PER 'P' LINE - BUILDING 1					
ADDITIONS					
1	1.85 X 2.05 X I NO	3.79	28	0.50 X 1.94 X 0.46 X NO	0.45
2	4.85 X 2.85 X I NO	13.82	29	0.50 X 1.94 X 0.93 X NO	0.90
3	4.63 X 5.72 X I NO	26.48	30	0.50 X 0.49 X 0.06 X NO	0.01
4	2.60 X 0.65 X I NO	1.69	31	0.50 X 2.21 X 0.05 X NO	0.06
5	2.60 X 1.55 X I NO	4.03	32	0.50 X 2.27 X 1.65 X NO	1.87
6	2.33 X 3.35 X I NO	7.81	33	0.50 X 2.27 X 0.73 X NO	0.83
7	2.86 X 3.35 X I NO	9.58	34	0.50 X 2.98 X 1.35 X NO	2.01
8	10.64 X 4.55 X I NO	48.41	35	0.50 X 2.76 X 0.09 X NO	0.12
9	2.94 X 1.11 X I NO	3.26	36	0.50 X 3.20 X 0.21 X NO	0.34
10	3.14 X 6.45 X I NO	20.25	37	1.55 X 1.58 X I NO	2.45
11	2.67 X 7.90 X I NO	21.09	38	0.49 X 4.79 X I NO	2.35
12	7.05 X 7.80 X I NO	54.99	39	5.80 X 1.93 X I NO	11.19
13	8.13 X 0.94 X I NO	7.64	40	4.35 X 1.52 X I NO	6.61
14	8.03 X 4.08 X I NO	32.76	41	1.45 X 1.65 X I NO	2.39
15	2.60 X 5.20 X I NO	13.52	42	1.47 X 4.45 X I NO	6.54
16	1.48 X 6.35 X I NO	9.40	43	1.50 X 0.34 X I NO	0.51
17	3.10 X 5.53 X I NO	17.14	44	2.25 X 5.85 X I NO	13.16
18	2.60 X 5.20 X I NO	13.52	45	4.30 X 6.66 X I NO	28.64
19	4.32 X 7.90 X I NO	34.13	46	4.85 X 2.85 X I NO	13.82
20	4.50 X 3.70 X I NO	16.65	47	3.84 X 2.75 X I NO	10.56
21	2.60 X 1.55 X I NO	4.03	48	4.34 X 2.30 X I NO	9.98
22	11.21 X 7.90 X I NO	88.56	49	6.40 X 2.43 X I NO	15.55
23	1.82 X 3.60 X I NO	6.55	50	4.95 X 2.75 X I NO	12.51
24	0.50 X 3.90 X 0.16 X NO	0.31	51	6.00 X 2.05 X I NO	12.30
25	0.50 X 4.01 X 1.05 X NO	2.11	52	8.15 X 1.40 X I NO	11.41
26	0.50 X 4.13 X 0.50 X NO	1.03	53	6.00 X 10.33 X I NO	61.98
27	0.50 X 4.13 X 1.15 X NO	2.37	TOTAL BUILT UP AREA		722.83

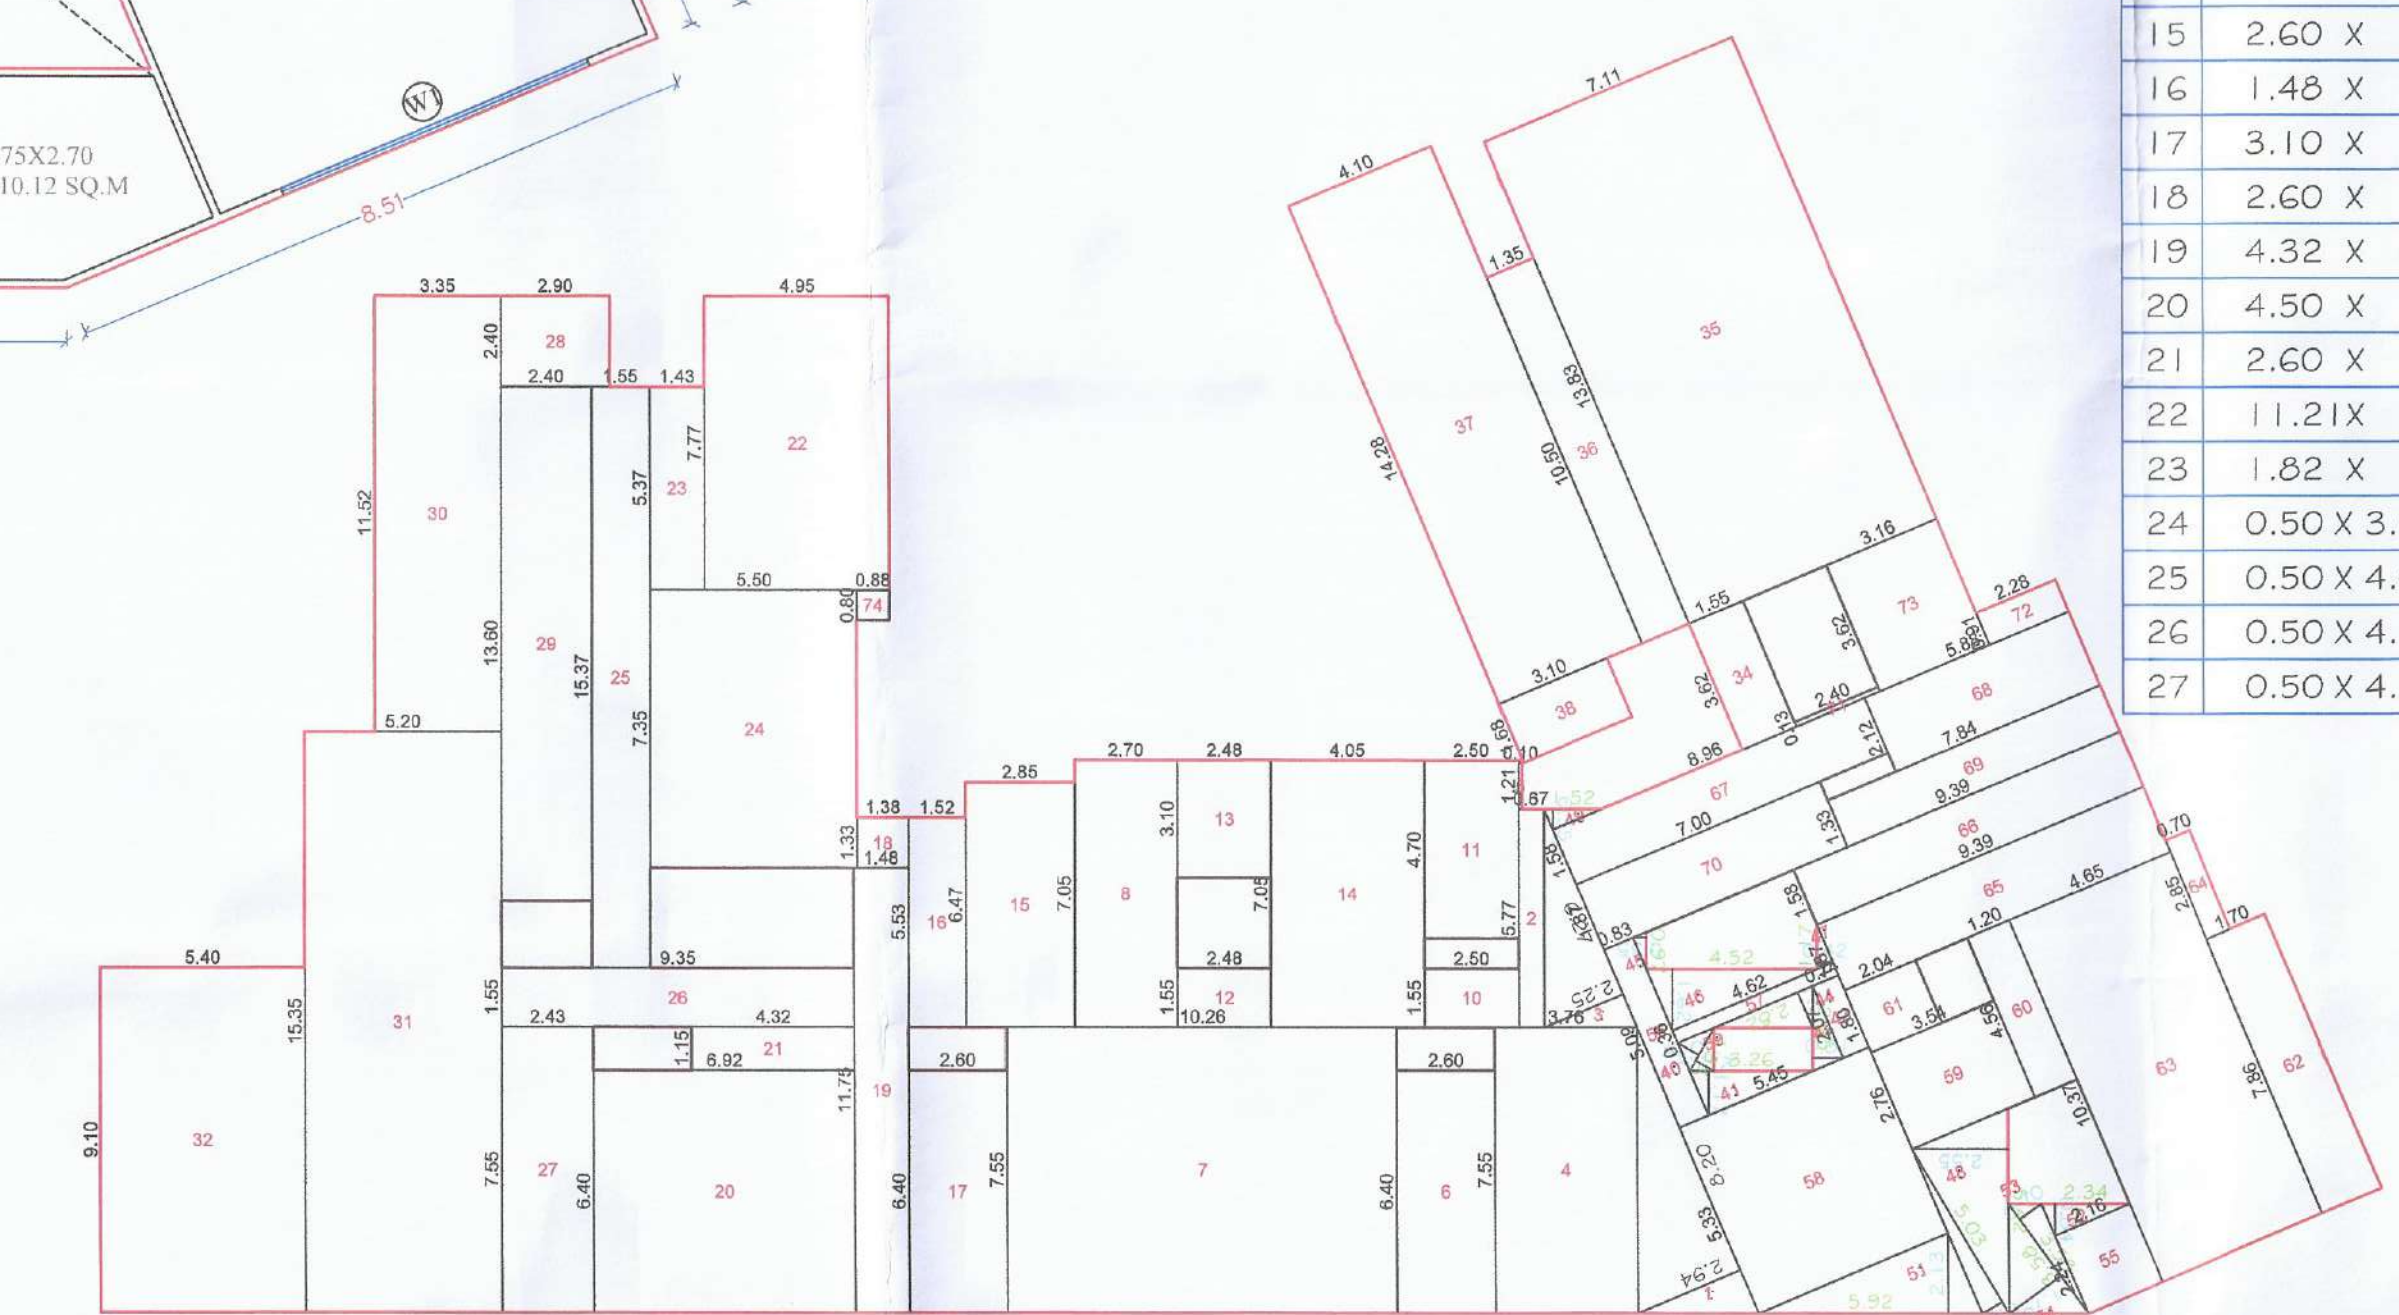

BUILT UP AREA DIAGRAM FOR FIRST FLOOR PLAN AS PER 'P' LINE
(BUILDING NO. 1)
SCALE:1:200

BUILT-UP AREA CALCULATION FOR FIRST FLOOR AS PER 'P' LINE - BUILDING 1					
ADDITIONS			SQ.MT.		SQ.MT.
1	0.50 X 8.20 X 2.94 X NO	12.05	39	0.50 X 1.33 X 0.57 X NO	0.38
2	0.67 X 5.77 X I NO	3.87	40	0.50 X 1.33 X 0.64 X NO	0.43
3	0.50 X 6.27 X 2.25 X NO	7.05	41	0.50 X 3.26 X 1.17 X NO	1.91
4	3.76 X 7.55 X I NO	28.39	42	0.50 X 2.25 X 0.81 X NO	0.91
5	0.10 X 1.21 X I NO	0.12	43	0.74 X 2.07 X I NO	1.53
6	2.60 X 6.40 X I NO	16.64	44	0.50 X 2.82 X 1.01 X NO	1.42
7	10.26 X 7.55 X I NO	77.46	45	0.50 X 0.97 X 0.35 X NO	0.17
8	2.70 X 7.05 X I NO	19.04	46	0.50 X 4.52 X 1.62 X NO	3.66
9	2.50 X 1.55 X I NO	3.88	47	0.50 X 1.17 X 0.42 X NO	0.25
10	2.50 X 4.70 X I NO	11.75	48	0.50 X 5.42 X 2.55 X NO	6.91
11	2.48 X 1.55 X I NO	3.84	49	0.50 X 1.52 X 0.55 X NO	0.42
12	2.48 X 3.10 X I NO	7.69	50	0.50 X 5.03 X 0.61 X NO	1.53
13	4.05 X 7.05 X I NO	28.55	51	0.50 X 5.92 X 2.13 X NO	6.30
14	2.85 X 6.47 X I NO	18.44	52	0.50 X 2.34 X 0.84 X NO	0.96
15	1.52 X 5.53 X I NO	8.41	53	0.50 X 3.58 X 0.70 X NO	1.25
16	2.60 X 6.40 X I NO	16.64	54	0.50 X 3.58 X 1.70 X NO	3.04
17	1.38 X 1.33 X I NO	1.84	55	2.16 X 2.24 X I NO	4.84
18	1.48 X 11.75 X I NO	17.39	56	0.83 X 5.09 X I NO	4.22
19	6.92 X 6.40 X I NO	44.29	57	4.62 X 0.36 X I NO	1.66
20	4.32 X 1.15 X I NO	4.97	58	5.45 X 5.33 X I NO	29.05
21	4.95 X 7.77 X I NO	38.46	59	3.54 X 2.76 X I NO	9.77
22	1.43 X 5.37 X I NO	7.68	60	1.20 X 4.56 X I NO	5.47
23	5.50 X 7.35 X I NO	40.43	61	2.04 X 1.80 X I NO	3.67
24	1.55 X 15.37 X I NO	23.82	62	1.70 X 7.86 X I NO	13.36
25	9.35 X 1.55 X I NO	14.49	63	4.65 X 10.37 X I NO	48.22
26	2.43 X 7.55 X I NO	18.35	64	0.70 X 2.85 X I NO	2.00
27	2.90 X 2.40 X I NO	6.96	65	9.39 X 1.87 X I NO	17.56
28	2.40 X 13.60 X I NO	32.64	66	9.39 X 1.58 X I NO	14.84
29	3.35 X 11.52 X I NO	38.59	67	8.96 X 1.58 X I NO	14.16
30	5.20 X 15.35 X I NO	79.82	68	5.88 X 2.12 X I NO	12.47
31	5.40 X 9.10 X I NO	49.14	69	7.84 X 1.33 X I NO	10.43
32	1.55 X 3.62 X I NO	5.61	70	7.00 X 1.87 X I NO	13.09
33	7.11 X 13.83 X I NO	98.33	71	2.40 X 0.13 X I NO	0.31
34	1.35 X 10.50 X I NO	14.18	72	2.28 X 0.91 X I NO	2.07
35	4.10 X 14.26 X I NO	58.55	73	3.16 X 3.62 X I NO	11.44
36	3.10 X 1.68 X I NO	5.21	74	0.88 X 0.80 X I NO	0.71
TOTAL BUILT UP AREA			1115.00		

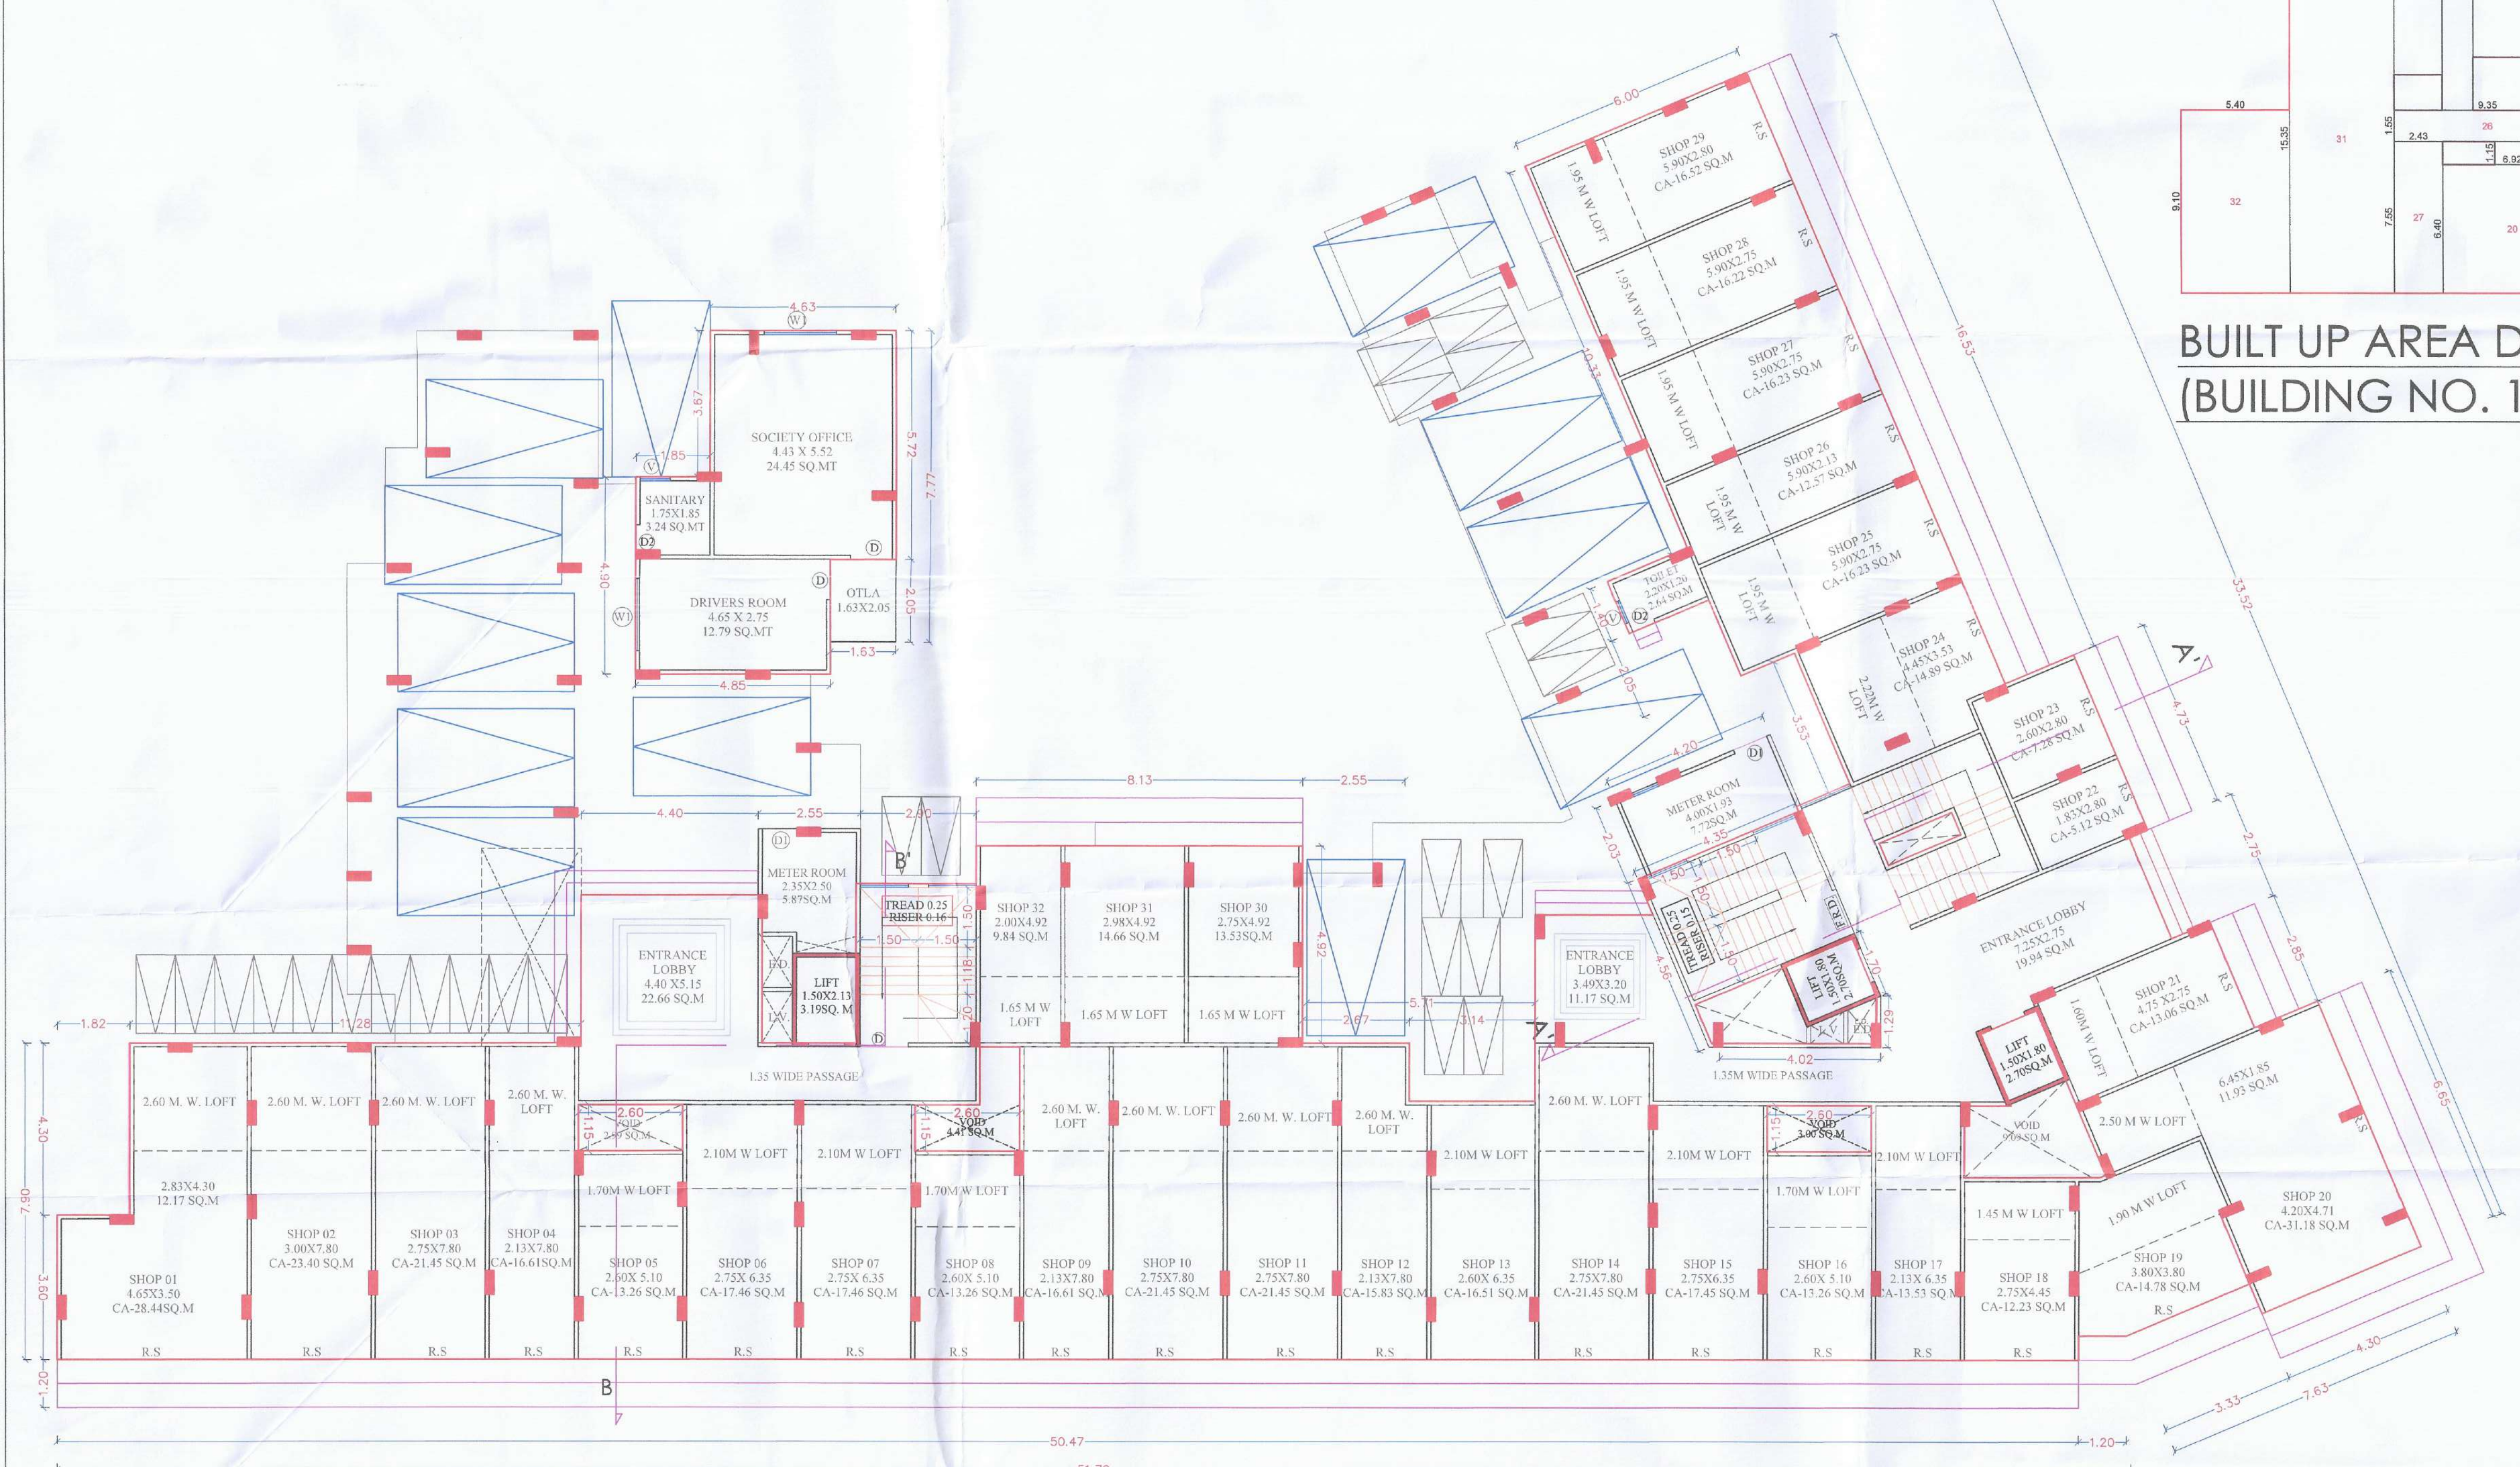

GROUND FLOOR PLAN (BUILDING NO. 1)
SCALE:1:100

BUILDING 1

PERFORMA - B SHEET NO. - 2/8

FLOOR PLANS, BUILT-UP AREA DIAGRAM, BUILT-UP AREA STATEMENT, CARPET AREA STATEMENT ETC.

STAMP OF APPROVAL

महोदय साहजानंद इन्फ्राटेक टारफे किमजी मेघाया बरवाडिया
राजस्थान सरकार
राजस्थान सरकार
राजस्थान सरकार

महोदय साहजानंद इन्फ्राटेक टारफे किमजी मेघाया बरवाडिया
राजस्थान सरकार
राजस्थान सरकार
राजस्थान सरकार



CARPET AREA DETAIL OF APARTMENT BUILDING 1			
BUILDING NO.	FLOOR NO.	APARTMENT NO.	CARPET AREA OF APARTMENT (IN SQ.M.)
GROUND FLOOR	GROUND FLOOR	SHOP 01	28.44
		SHOP 02	23.40
		SHOP 03	21.45
		SHOP 04	16.61
		SHOP 05	13.26
		SHOP 06	17.46
		SHOP 07	17.46
		SHOP 08	13.26
		SHOP 09	16.61
		SHOP 10	21.45
		SHOP 11	21.45
		SHOP 12	15.83
		SHOP 13	16.51
		SHOP 14	21.45
		SHOP 15	17.45

CARPET AREA DETAIL OF APARTMENT BUILDING 1			
BUILDING NO.	FLOOR NO.	APARTMENT NO.	CARPET AREA OF APARTMENT (IN SQ.M.)
GROUND FLOOR	GROUND FLOOR	SHOP 16	13.26
		SHOP 17	13.53
		SHOP 18	12.23
		SHOP 19	14.78
		SHOP 20	31.18
		SHOP 21	13.06
		SHOP 22	5.12
		SHOP 23	7.28
		SHOP 24	14.89
		SHOP 25	16.23
		SHOP 26	12.57
		SHOP 27	16.23
		SHOP 28	16.22
		SHOP 29	16.52
		SHOP 30	13.53

CARPET AREA DETAIL OF APARTMENT BUILDING 1			
BUILDING NO.	FLOOR NO.	APARTMENT NO.	CARPET AREA OF APARTMENT (IN SQ.M.)
1ST FLOOR	1ST FLOOR	OFFICE 1	32.07
		OFFICE 2	70.31
		OFFICE 3	47.39
		OFFICE 4	37.33
		OFFICE 5	37.33
		OFFICE 6	58.33
		OFFICE 7	32.73
		OFFICE 8	41.72
		OFFICE 9	32.72
		OFFICE 10	43.58
		OFFICE 11	44.14
		OFFICE 12	41.56
		OFFICE 13	31.76
		OFFICE 14	39.97
		OFFICE 15	49.02
		OFFICE 16	34.95
		OFFICE 17	28.39
		OFFICE 18	22.56
		OFFICE 19	37.88
		OFFICE 20	36.53
		OFFICE 21	54.72
		OFFICE 22	35.86

LETTER OF APPOINTMENT
I AM, KIRAN TERSE (THE DESIGN INDIA GROUP) HAVE BEEN EMPLOYED BY THE APPLICANT AS HIS ARCHITECT/ LICENSED ENGINEER. I HAVE EXAMINED THE BOUNDARIES AND THE AREA OF PLOT AND DO HEREBY CERTIFY THAT I HAVE PERSONALLY VERIFIED AND CHECKED ALL OWNER/LESSEE IN POSSESSION OF THE PLOT AS IN THE ABOVE FROM AND FOUND THEM TO BE CORRECT. DATE- 12/10/2022

SIGNATURE OF ARCHITECT/LICENSED ENGINEER:- THE DESIGN INDIA GROUP OWNERS SIGN

CERTIFICATE OF AREA
CERTIFIED THAT THE PLOT UNDER REFERENCE WAS SURVEYED BY ME ON 15/10/2022 AND THE DIMENSIONS OF SIDES ETC. OF PLOT STATED ON PLAN ARE AS MEASURED ON SITE AND THE AREA SO WORKED OUT TALLIES WITH THE AREA STATED IN DOCUMENT OF OWNERSHIP/T.P. SCHEME RECORDS/LAND RECORDS DEPARTMENT/ CITY SURVEY RECORDS.

SIGNATURE OF ARCHITECT/LICENSED ENGINEER:- THE DESIGN INDIA GROUP

OWNERS DECLARATION
I/WE UNDERSIGNED HEREBY CONFIRM THAT I/WE WOULD ABIDE BY PLANS APPROVAL BY THORITY/COLLECTOR/I/WE WOULD EXECUTE THE STRUCTURE AS PER APPROVAL PLANS. ALSO I/WE WOULD EXECUTE THE WORK UNDER SUPERVISION OF PROPER TECHNICAL PERSON SO AS TO ENSURE THE QUALITY AND SAFETY AT THE WORK SITE.

OWNERS NAME AND SIGNATURE

PROJECT TITLE: PROPOSED BUILDING-1 (G+7), BUILDING-2 (G+7), BUILDING-3 (G+8) RESIDENTIAL AND COMMERCIAL BUILDING ON LAND BEARING SURVEY NO. 848, AT VILLAGE - SHELU, TALUKA - KARJAT, DIST - RAIGAD.
CLIENT: M/S. SAHAJANAND INFRA TECH TARFE KIMJI MEHGAJI BARWADIYA AND OTHERS
STAMP:

For SAHAJANAND INFRA TECH
Partner
SHEET NO: 2 / 8 DATE: 24.01.2024

STAMP: THE DESIGN INDIA GROUP
The Design India Group
S AT 222/APL/02450

JOB NO. DWG. NO. SCALE DRWN BY CHECKED BY REGISTRATION NO. OF ARCHITECT/LIENSENCE ENGINEER/SUPERVISOR
2023/11/02 AS MENTIONED NAMRATA ISHAN STATE/R/2022/APL/02450