
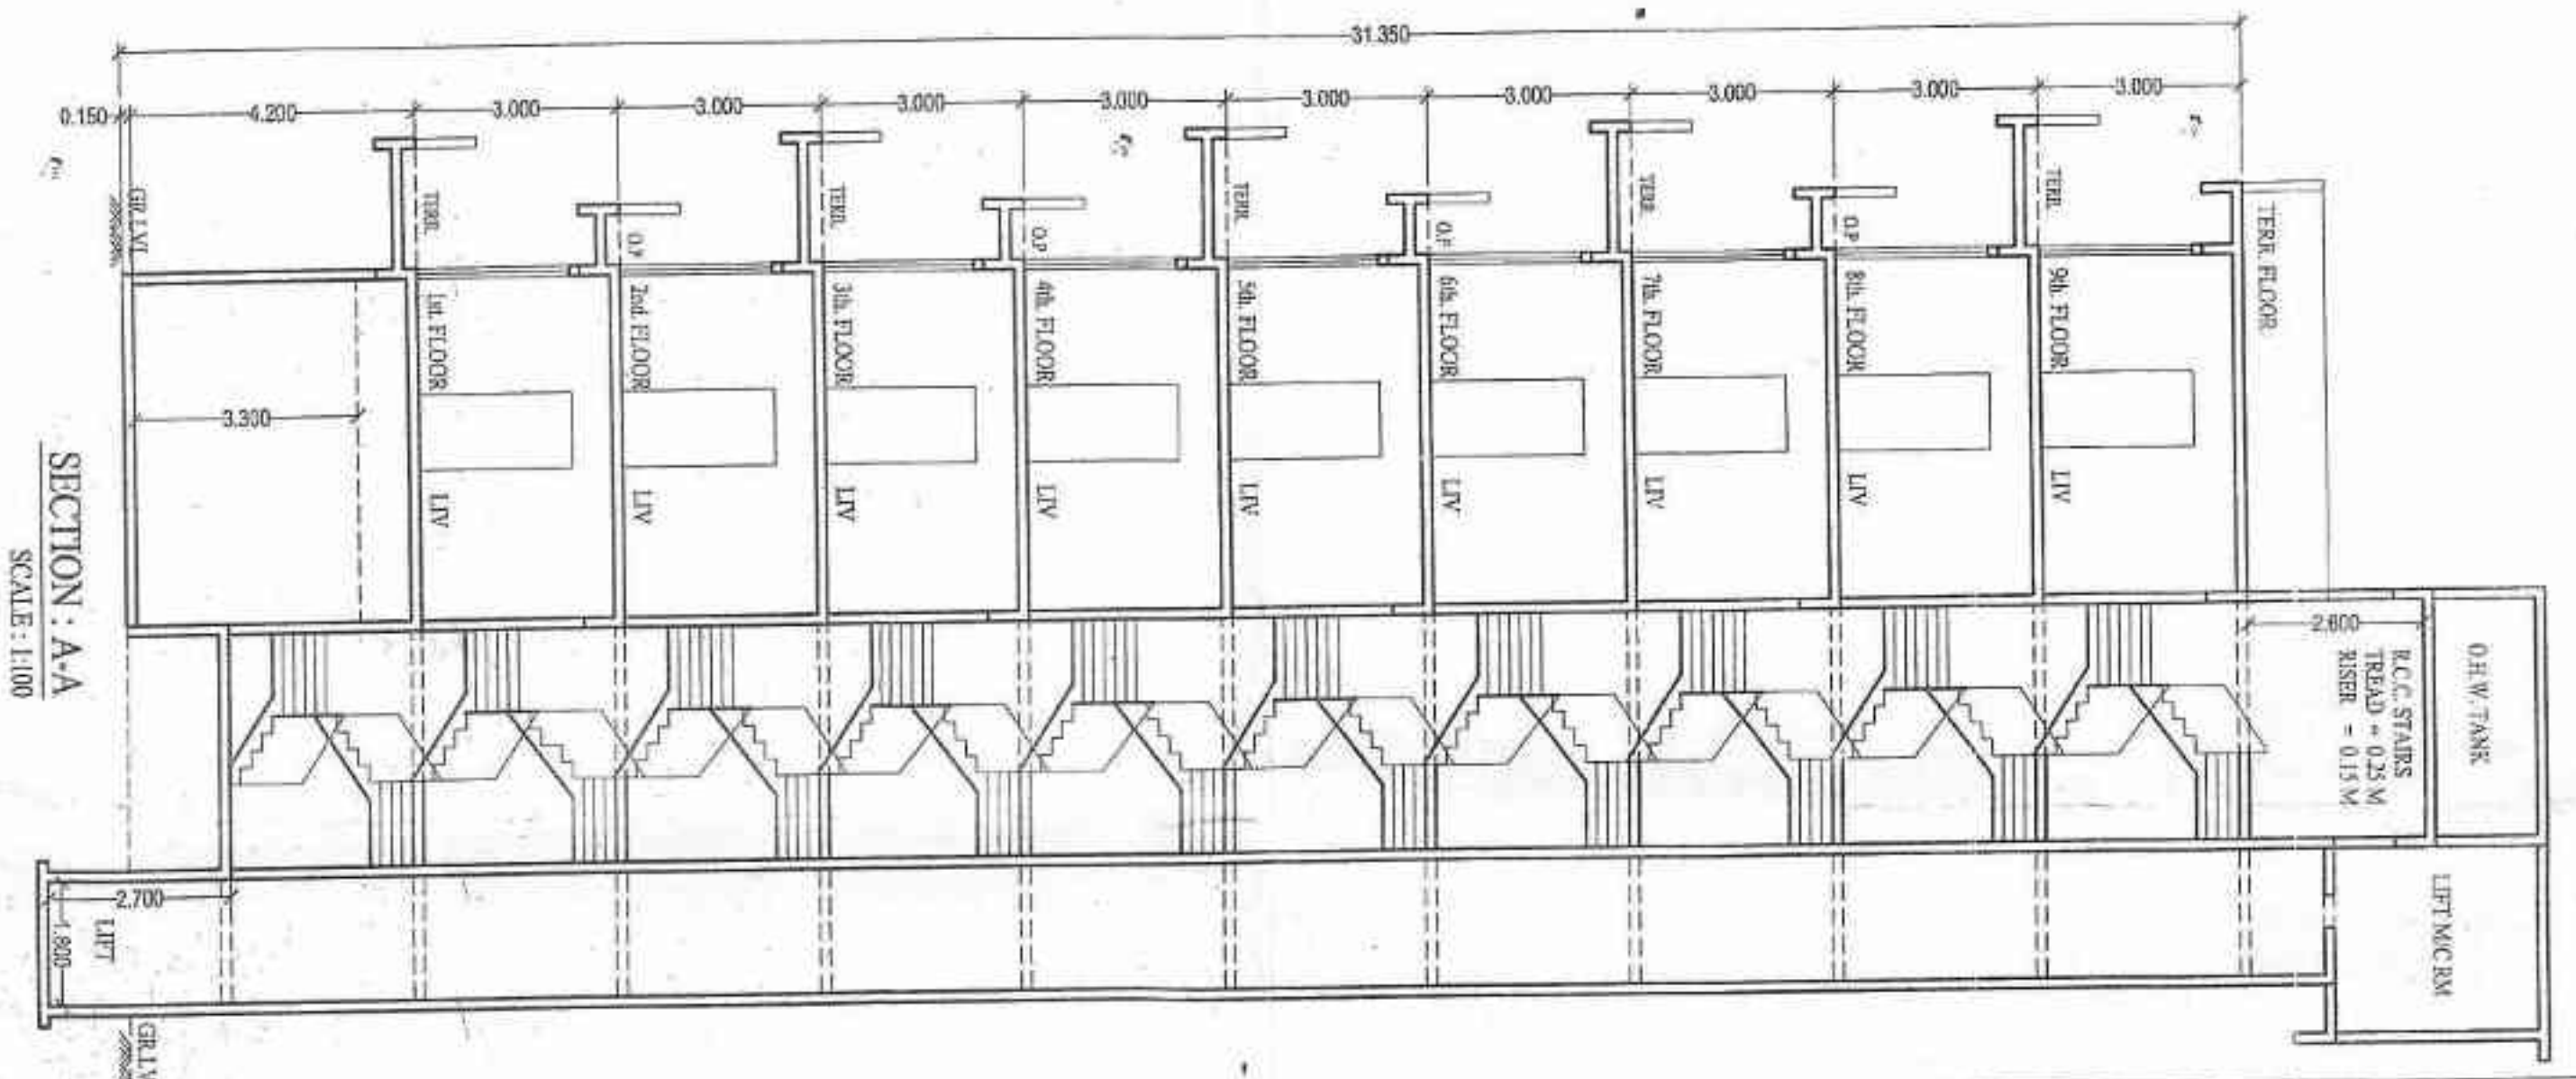
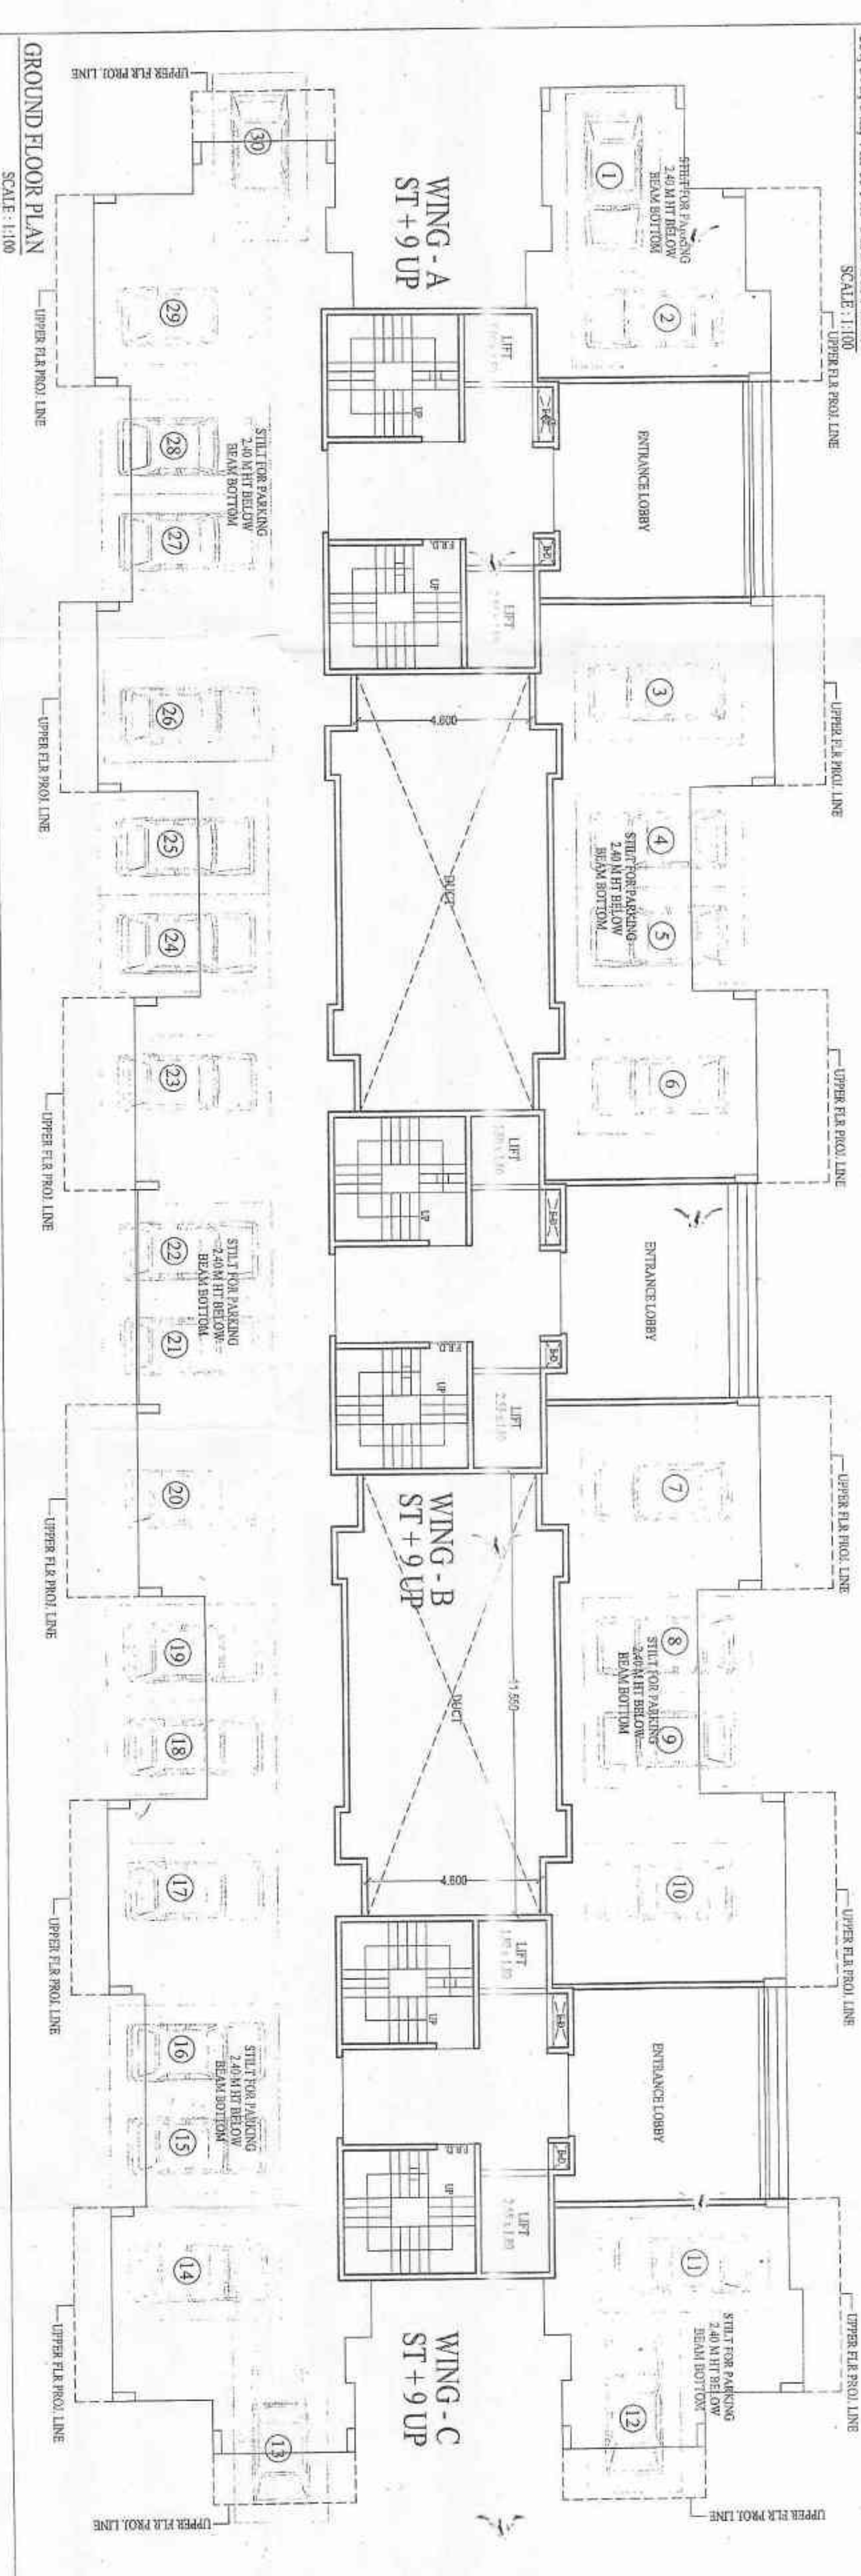
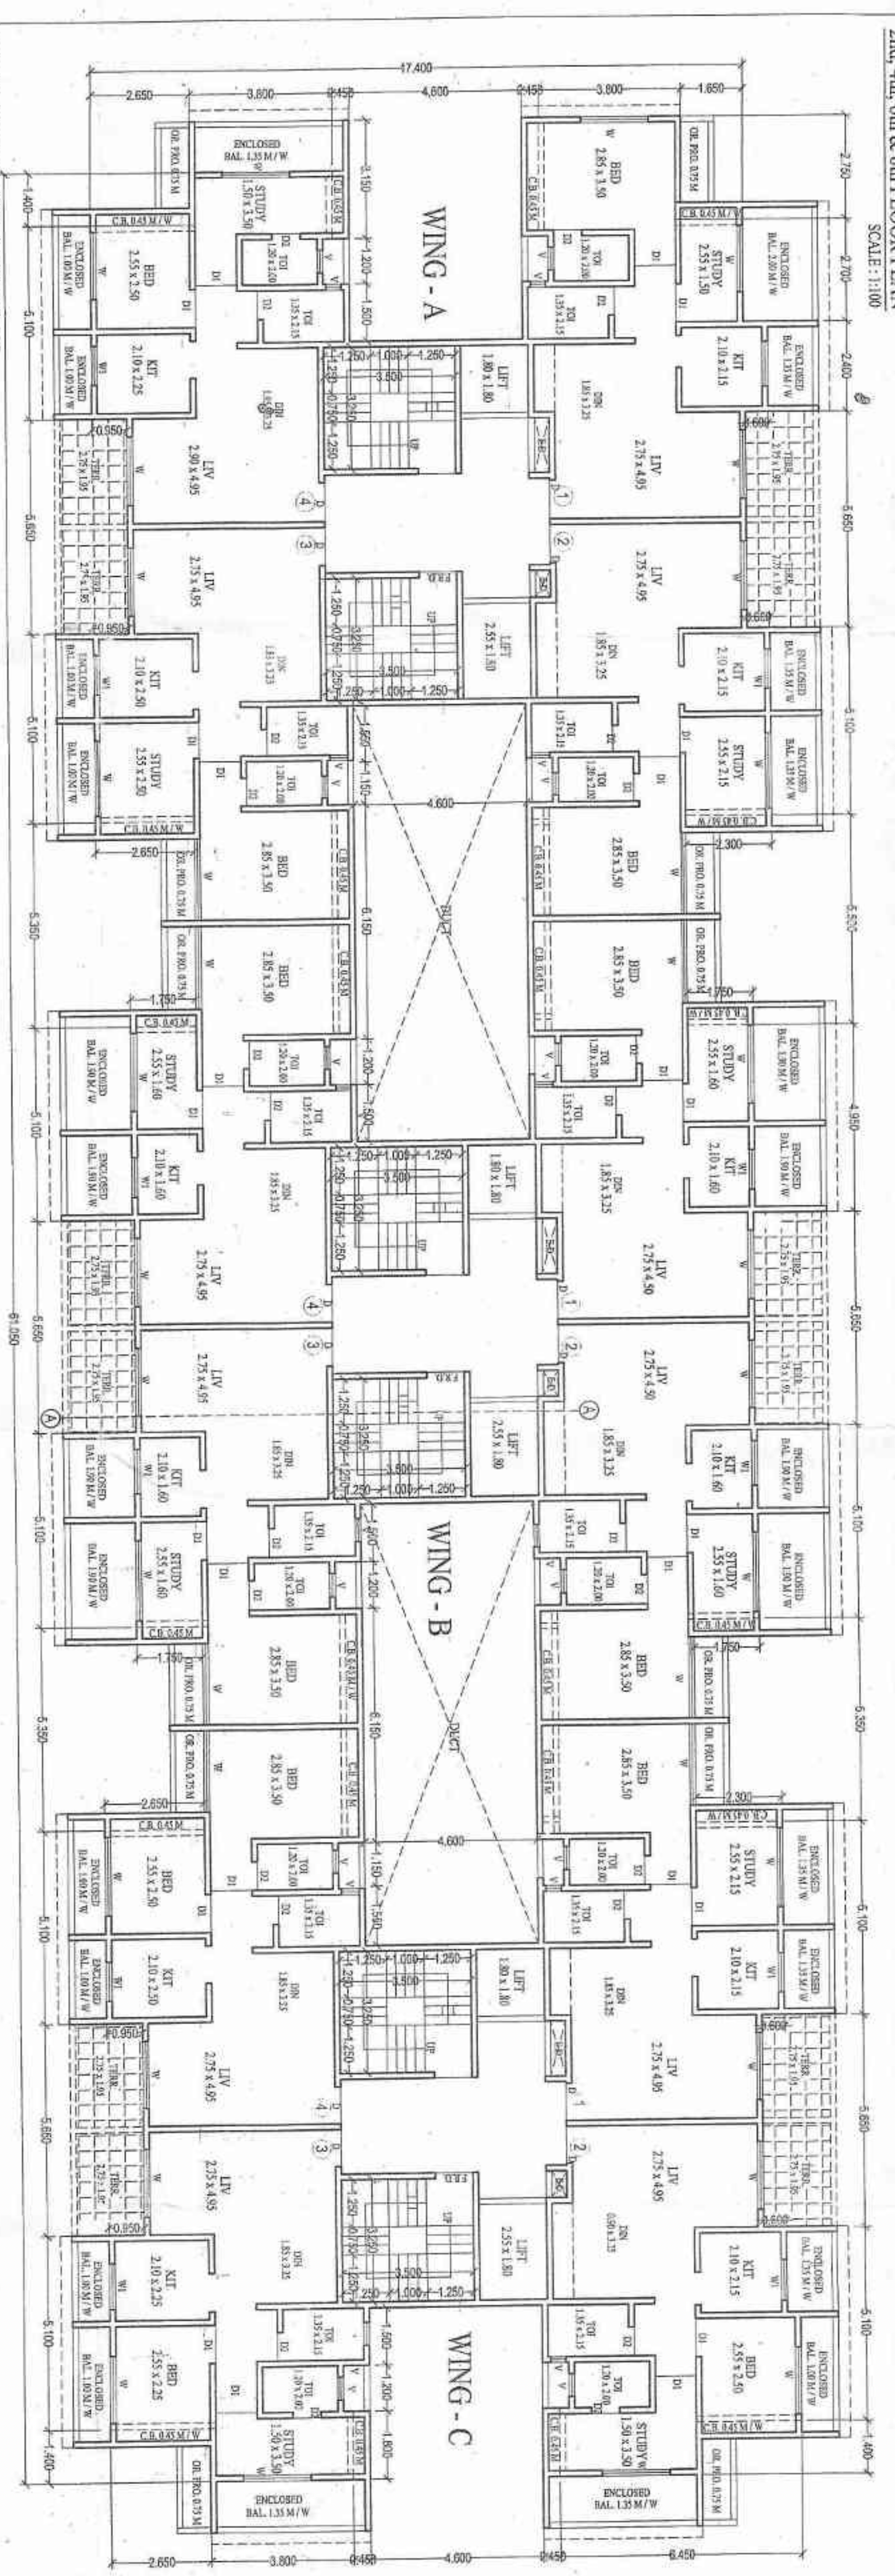


APPROVED
DATE: 10/10/2023
BY: [Signature]
[Stamp]
[Signature]
[Stamp]

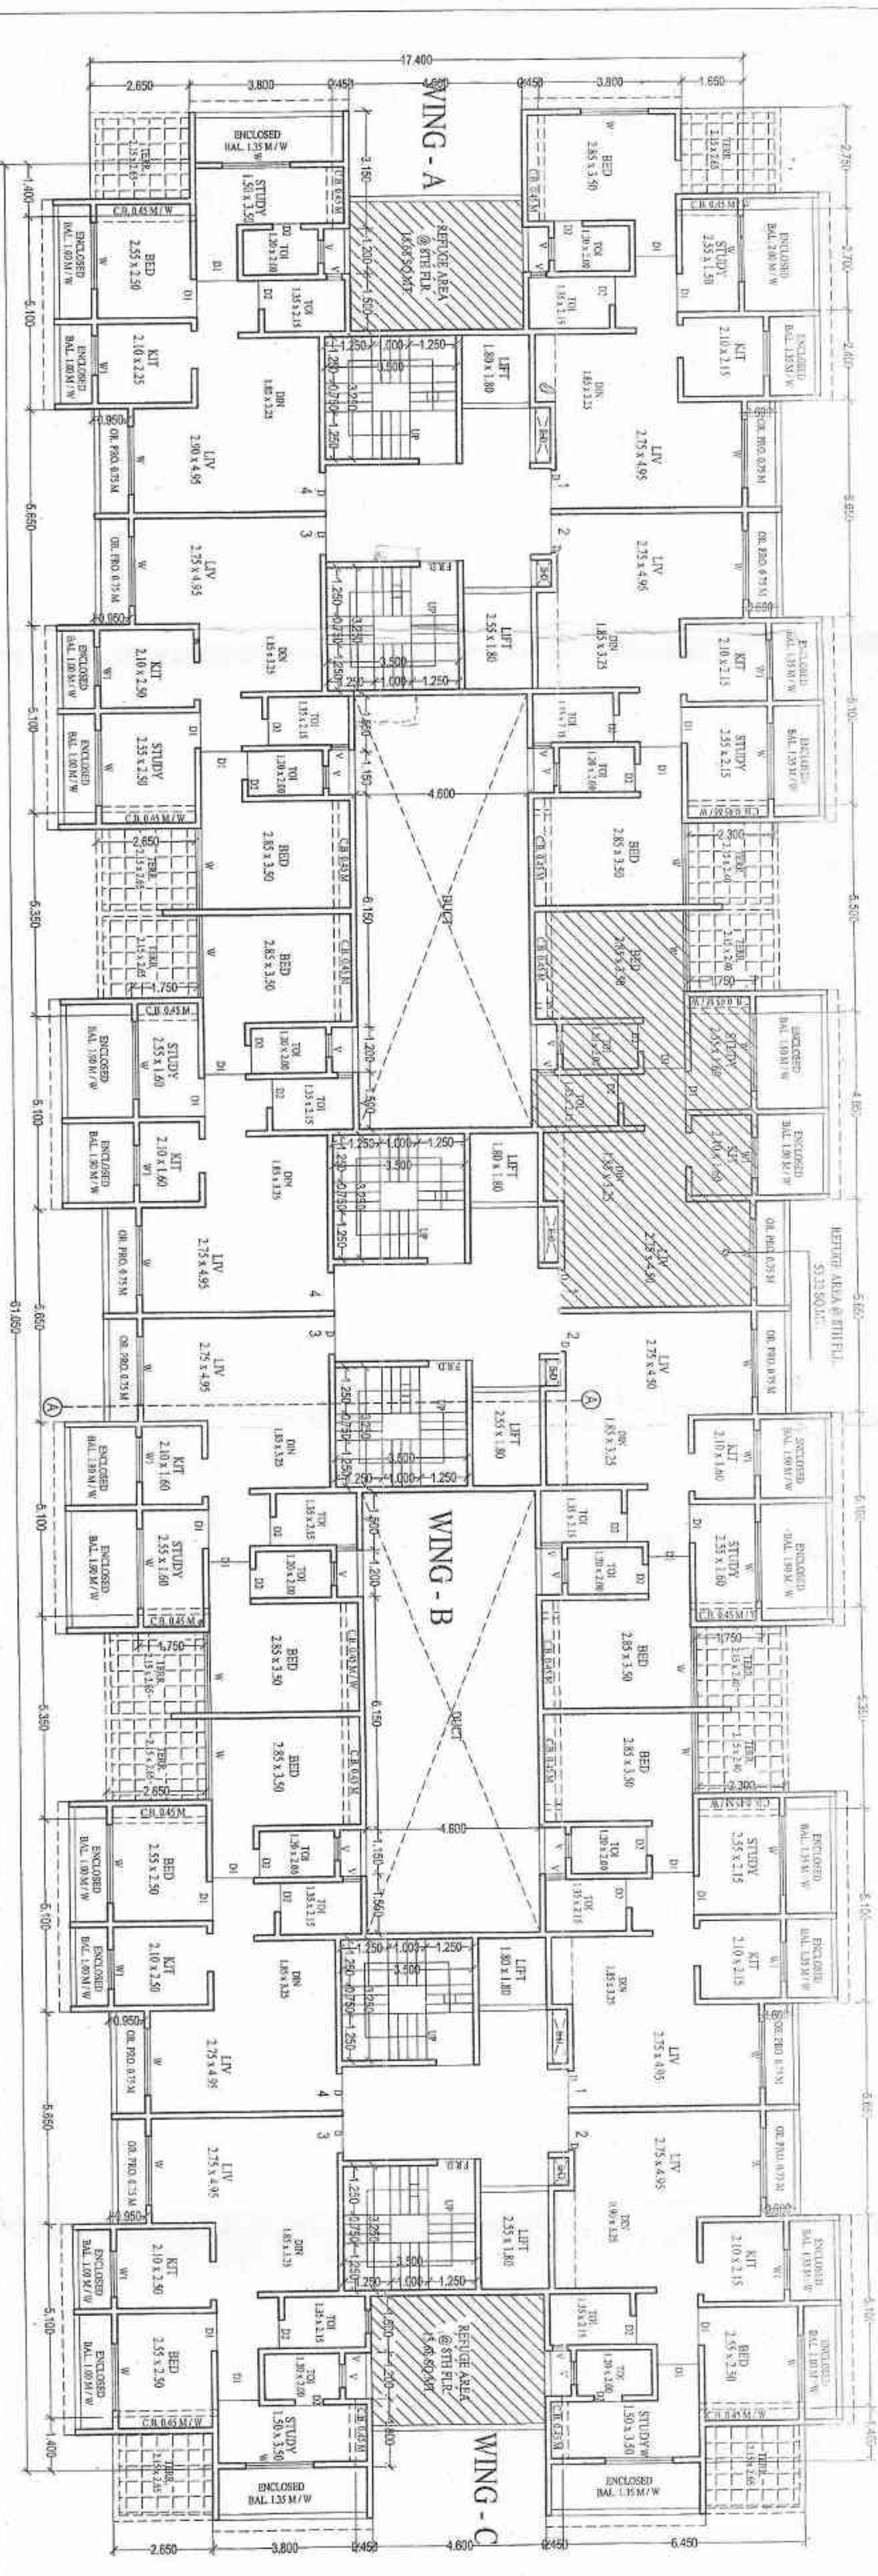

DISCUSSION OF PROPOSAL & PROPERTY
PROJ. BUILDING ON PLOT BEARING NO. 58/14/3 NO. 58/1 AT VILAGE - PALE TAL. - ANANDNATH DIST. - THANE. FOR SHRI. ABHIRAM R. KHADKAR & SHRI. VIKRAM R. KHADKAR SHRI. SONU K. GHAN.
NAME OF OWNER
SRI. ABHIRAM R. KHADKAR & SHRI. VIKRAM R. KHADKAR SHRI. SONU K. GHAN.
NAME & SIGNATURE OF ENGINEER
PRANOD S. KAMBLE [Signature] [Stamp] [Signature] [Stamp]