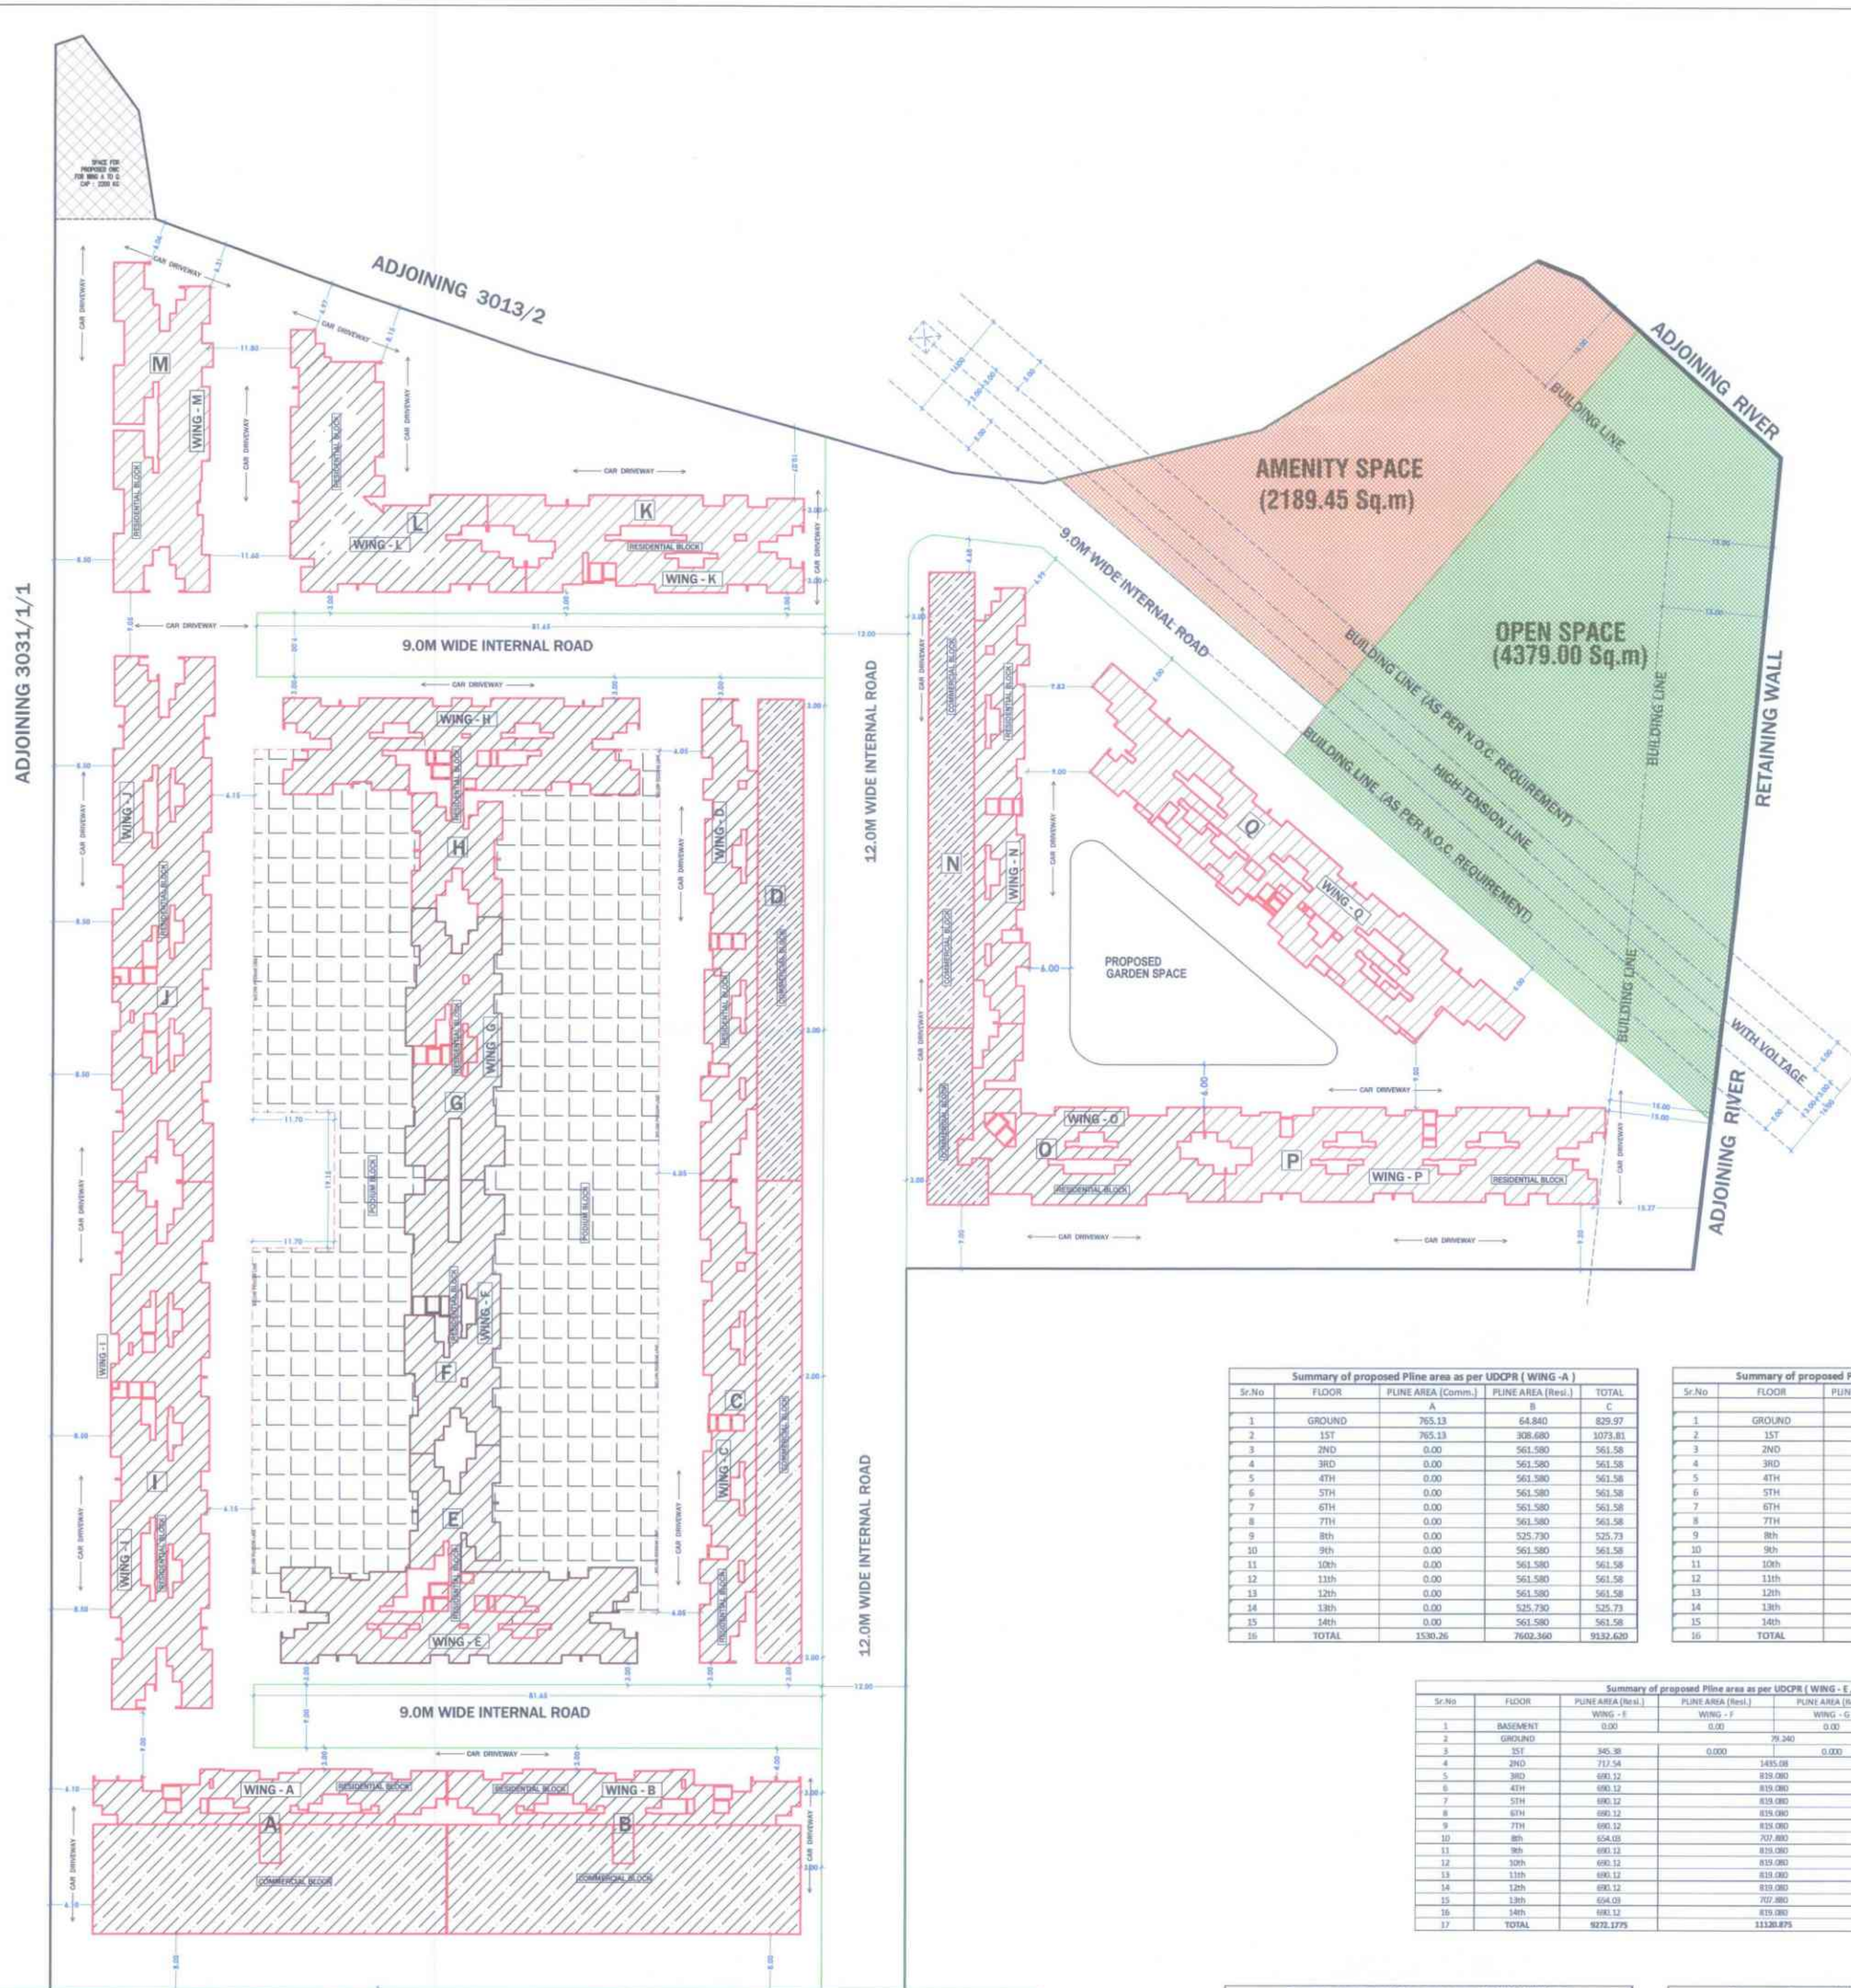


BUILDING MARGIN AREA STATEMENT				
Sr. No.	WING	BUILDING HEIGHT	LESS STILT HEIGHT	REQUIRED MARGIN ON DEAD WALL
1	A & B-WING	44.950	44.950	8.990
2	C & D-WING	44.950	44.950	8.990
3	E, F, G, H-WING	44.950	40.850	8.150
4	I & J-WING	44.950	40.750	8.150
5	K-WING	44.100	40.750	8.150
6	L-WING	44.100	40.750	8.150
7	M-WING	44.100	40.750	8.150
8	N-WING	44.950	44.950	8.990
9	O-WING	44.950	44.950	8.990
10	P-WING	44.950	40.750	8.150
11	Q-WING	44.100	40.750	8.150

PROPOSED UNITS STATEMENT			
WING	COMMERCIAL UNITS	RESIDENTIAL UNITS	TOTAL UNITS
WING - A	32	120	152
WING - B	32	120	152
WING - C	24	166	190
WING - D	24	166	190
WING - E	00	178	178
WING - F	00	82	82
WING - G	00	82	82
WING - H	00	178	178
WING - I	00	194	194
WING - J	00	194	194
WING - K	00	110	110
WING - L	00	152	152
WING - M	00	110	110
WING - N	24	194	218
WING - O	00	138	138
WING - P	00	166	166
WING - Q	00	194	194
TOTAL	144	2544	2688

PROPOSED PREMIUM, TDR & ANCILLARY AREA STATEMENT			
Sr.No.	DESCRIPTION	AREA	
a.	PROPOSED BASIC F.S.I	45759.505	
b.	PROPOSED PREMIUM PAID F.S.I	49036.000	
c.	PROPOSED TDR	0.000	
d.	PROPOSED ANCILLARY F.S.I PAID	57381.510	
	PROPOSED BUILT UP AREA (a+b+c+d)	152177.015	

ANCILLARY CALCULATION				
Sr.No.	DESCRIPTION	BASIC FSI PROPOSED	BASIC FSI	ANCILLARY
1	BASIC AREA COMMERCIAL	2526.772	2021.418	4548.190
2	BASIC AREA RESIDENTIAL	43232.733	25939.640	69172.373
3	PREMIUM	49036.000	29420.453	78456.453
	TOTAL	94759.505	57381.510	152177.015

Summary of proposed Pline area as per UDPR (WING - A)			
Sr.No	FLOOR	PLINE AREA (Comm.)	PLINE AREA (Resi.)
1	GROUND	765.13	64.840
2	1ST	765.13	308.680
3	2ND	0.00	561.580
4	3RD	0.00	561.580
5	4TH	0.00	561.580
6	5TH	0.00	561.580
7	6TH	0.00	561.580
8	7TH	0.00	561.580
9	8TH	0.00	525.730
10	9TH	0.00	561.580
11	10TH	0.00	561.580
12	11TH	0.00	561.580
13	12TH	0.00	561.580
14	13TH	0.00	525.730
15	14TH	0.00	561.580
16	TOTAL	1530.26	7602.360

Summary of proposed Pline area as per UDPR (WING - B)			
Sr.No	FLOOR	PLINE AREA (Comm.)	PLINE AREA (Resi.)
1	GROUND	765.13	64.840
2	1ST	765.13	308.680
3	2ND	0.00	561.580
4	3RD	0.00	561.580
5	4TH	0.00	561.580
6	5TH	0.00	561.580
7	6TH	0.00	561.580
8	7TH	0.00	561.580
9	8TH	0.00	525.730
10	9TH	0.00	561.580
11	10TH	0.00	561.580
12	11TH	0.00	561.580
13	12TH	0.00	561.580
14	13TH	0.00	525.730
15	14TH	0.00	561.580
16	TOTAL	1530.26	7602.360

Summary of proposed Pline area as per UDPR (WING - C & D)			
Sr.No	FLOOR	PLINE AREA (Comm.)	PLINE AREA (Resi.)
1	GROUND	447.04 X 2	63.88 X 2
2	1ST	0.00	775.55 X 2
3	2ND	0.00	775.55 X 2
4	3RD	0.00	775.55 X 2
5	4TH	0.00	775.55 X 2
6	5TH	0.00	775.55 X 2
7	6TH	0.00	775.55 X 2
8	7TH	0.00	775.55 X 2
9	8TH	0.00	775.55 X 2
10	9TH	0.00	775.55 X 2
11	10TH	0.00	775.55 X 2
12	11TH	0.00	775.55 X 2
13	12TH	0.00	775.55 X 2
14	13TH	0.00	775.55 X 2
15	14TH	0.00	775.55 X 2
16	TOTAL	447.04 X 2	10843.380

Summary of proposed Pline area as per UDPR (WING - E)			
Sr.No	FLOOR	PLINE AREA (Comm.)	PLINE AREA (Resi.)
1	GROUND	0.00	20.660
2	1ST	0.00	854.290
3	2ND	0.00	854.290
4	3RD	0.00	854.290
5	4TH	0.00	854.290
6	5TH	0.00	854.290
7	6TH	0.00	854.290
8	7TH	0.00	854.290
9	8TH	0.00	854.290
10	9TH	0.00	854.290
11	10TH	0.00	854.290
12	11TH	0.00	854.290
13	12TH	0.00	854.290
14	13TH	0.00	854.290
15	14TH	0.00	854.290
16	TOTAL	0.00	11902.640

Summary of proposed Pline area as per UDPR (WING - F)			
Sr.No	FLOOR	PLINE AREA (Comm.)	PLINE AREA (Resi.)
1	GROUND	0.00	20.660
2	1ST	0.00	854.290
3	2ND	0.00	854.290
4	3RD	0.00	854.290
5	4TH	0.00	854.290
6	5TH	0.00	854.290
7	6TH	0.00	854.290
8	7TH	0.00	854.290
9	8TH	0.00	854.290
10	9TH	0.00	854.290
11	10TH	0.00	854.290
12	11TH	0.00	854.290
13	12TH	0.00	854.290
14	13TH	0.00	854.290
15	14TH	0.00	854.290
16	TOTAL	0.00	11902.640

Summary of proposed Pline area as per UDPR (WING - G)			
Sr.No	FLOOR	PLINE AREA (Comm.)	PLINE AREA (Resi.)
1	GROUND	0.00	13.240
2	1ST	0.00	457.570
3	2ND	0.00	457.570
4	3RD	0.00	457.570
5	4TH	0.00	457.570
6	5TH	0.00	457.570
7	6TH	0.00	457.570
8	7TH	0.00	457.570
9	8TH	0.00	457.570
10	9TH	0.00	457.570
11	10TH	0.00	457.570
12	11TH	0.00	457.570
13	12TH	0.00	457.570
14	13TH	0.00	457.570
15	14TH	0.00	457.570
16	TOTAL	0.00	6338.888

Summary of proposed Pline area as per UDPR (WING - H)			
Sr.No	FLOOR	PLINE AREA (Comm.)	PLINE AREA (Resi.)
1	GROUND	0.00	27.020
2	1ST	0.00	559.720
3	2ND	0.00	559.720
4	3RD	0.00	559.720
5	4TH	0.00	559.720
6	5TH	0.00	559.720
7	6TH	0.00	559.720
8	7TH	0.00	559.720
9	8TH	0.00	559.720
10	9TH	0.00	559.720
11	10TH	0.00	559.720
12	11TH	0.00	559.720
13	12TH	0.00	559.720
14	13TH	0.00	559.720
15	14TH	0.00	559.720
16	TOTAL	0.00	7789.500

Summary of proposed Pline area as per UDPR (WING - I)			
Sr.No	FLOOR	PLINE AREA (Comm.)	PLINE AREA (Resi.)
1	GROUND	0.00	27.020
2	1ST	0.00	559.720
3	2ND	0.00	559.720
4	3RD	0.00	559.720
5	4TH	0.00	559.720
6	5TH	0.00	559.720
7	6TH	0.00	559.720
8	7TH	0.00	559.720
9	8TH	0.00	559.720
10	9TH	0.00	559.720
11	10TH	0.00	559.720
12	11TH	0.00	559.720
13	12TH	0.00	559.720
14	13TH	0.00	559.720
15	14TH	0.00	559.720
16	TOTAL	0.00	7789.500

Summary of proposed Pline area as per UDPR (WING - J)			
Sr.No	FLOOR	PLINE AREA (Comm.)	PLINE AREA (Resi.)
1	GROUND	0.00	17.430
2	1ST	0.00	478.850
3	2ND	0.00	478.850
4	3RD	0.00	478.850
5	4TH	0.00	478.850
6	5TH	0.00	478.850
7	6TH	0.00	478.850
8	7TH	0.00	478.850
9	8TH	0.00	478.850
10	9TH	0.00	478.850
11	10TH	0.00	478.850
12	11TH	0.00	478.850
13	12TH	0.00	478.850
14	13TH	0.00	478.850
15	14TH	0.00	478.850
16	TOTAL	0.00	6655.170

Summary of proposed Pline area as per UDPR (WING - K)			
Sr.No	FLOOR	PLINE AREA (Comm.)	PLINE AREA (Resi.)
1	GROUND	0.00	13.240
2	1ST	0.00	457.570
3	2ND	0.00	457.570
4	3RD	0.00	457.570
5	4TH	0.00	457.570
6	5TH	0.00	457.570
7	6TH	0.00	457.570
8	7TH	0.00	457.570
9	8TH	0.00	457.570
10	9TH	0.00	457.570
11	10TH	0.00	457.570
12	11TH	0.00	457.570
13	12TH	0.00	457.570
14	13TH	0.00	457.570
15	14TH	0.00	457.570
16	TOTAL	0.00	6338.888

Summary of proposed Pline area as per UDPR (WING - L)			
Sr.No	FLOOR	PLINE AREA (Comm.)	PLINE AREA (Resi.)
1	GROUND	0.00	27.020
2	1ST	0.00	559.720
3	2ND	0.00	559.720
4	3RD	0.00	559.720
5	4TH	0.00	559.720
6	5TH	0.00	559.720
7	6TH	0.00	559.720
8	7TH	0.00	559.720
9	8TH	0.00	559.720
10	9TH	0.00	559.720
11	10TH	0.00	559.720
12	11TH	0.00	559.720
13	12TH	0.00	559.720
14	13TH	0.00	559.720
15	14TH	0.00	559.720
16	TOTAL	0.00	7789.500

Summary of proposed Pline area as per UDPR (WING - M)			
Sr.No	FLOOR	PLINE AREA (Comm.)	PLINE AREA (Resi.)
1	GROUND	0.00	17.430
2	1ST	0.00	478.850
3	2ND	0.00	478.850
4	3RD	0.00	478.850
5	4TH	0.00	478.850
6	5TH	0.00	478.850
7	6TH	0.00	478.850
8	7TH	0.00	478.850
9	8TH	0.00	478.850
10	9TH	0.00	478.850
11	10TH	0.00	478.850
12	11TH	0.00	478.850
13	12TH	0.00	478.850
14	13TH	0.00	478.850
15	14TH	0.00	478.850
16	TOTAL	0.00	6655.170

Summary of proposed Pline area as per UDPR (WING - N)			
Sr.No	FLOOR	PLINE AREA (Comm.)	PLINE AREA (Resi.)
1	GROUND	0.00	13.240
2	1ST	0.00	457.570
3	2ND	0.00	457.570
4	3RD	0.00	457.570
5	4TH	0.00	457.570
6	5TH	0.00	457.570
7	6TH	0.00	457.570
8	7TH	0.00	457.570
9	8TH	0.00	457.570
10	9TH	0.00	457.570
11	10TH	0.00	457.570
12	11TH	0.00	457.570
13	12TH	0.00	457.570
14	13TH	0.00	457.570
15	14TH	0.00	457.570
16	TOTAL	0.00	6338.888

Summary of proposed Pline area as per UDPR (WING - O)				
Sr.No	FLOOR	PLINE AREA (Comm.)	PLINE AREA (Resi.)	TOTAL
		A <td>B<td>C</td></td>	B <td>C</td>	C
1	GROUND	0.7879	0.5270	233.06
2	1ST	0.00	574.00	574.00
3	2ND	0.00	574.00	574.00
4	3RD	0.00	574.00	574.00
5	4TH	0.00	574.00	574.00
6	5TH	0.00	574.00	574.00
7	6TH	0.00	574.00	574.00
8	7TH	0.00	574.00	574.00
9	8TH	0.00	574.00	574.00
10	9TH	0.00	574.00	574.00
11	10TH	0.00	574.00	574.00
12	11TH	0.00	574.00	574.00
13	12TH	0.00	574.00	574.00
14	13TH	0.00	574.00	574.00